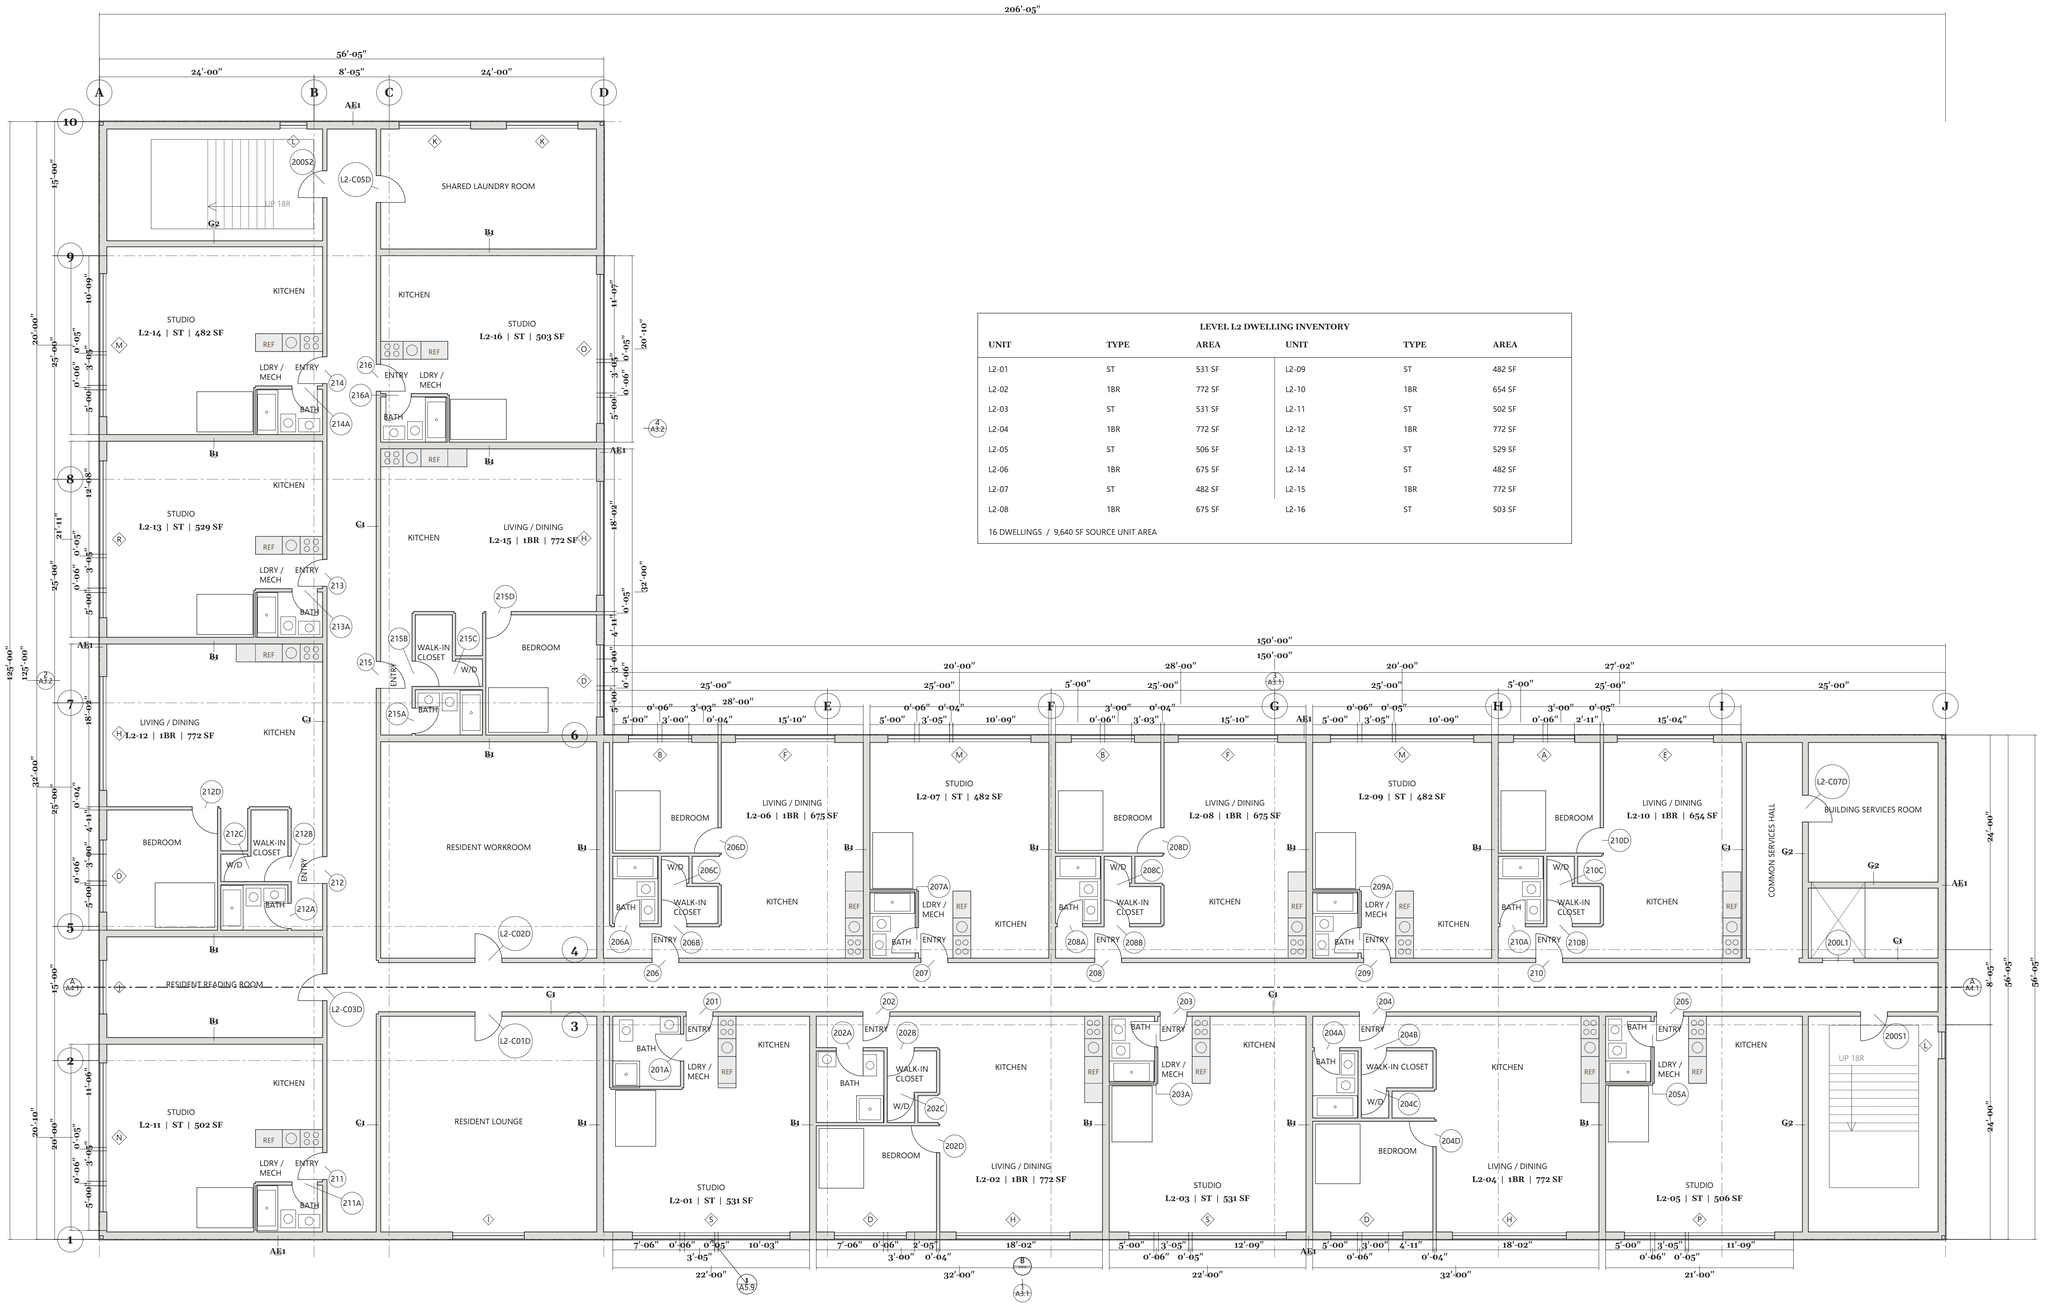


LEVEL L2 DWELLING INVENTORY

UNIT	TYPE	AREA	UNIT	TYPE	AREA
L2-01	ST	531 SF	L2-09	ST	482 SF
L2-02	1BR	772 SF	L2-10	1BR	654 SF
L2-03	ST	531 SF	L2-11	ST	502 SF
L2-04	1BR	772 SF	L2-12	1BR	772 SF
L2-05	ST	506 SF	L2-13	ST	529 SF
L2-06	1BR	675 SF	L2-14	ST	482 SF
L2-07	ST	482 SF	L2-15	1BR	772 SF
L2-08	1BR	675 SF	L2-16	ST	503 SF

16 DWELLINGS / 9,640 SF SOURCE UNIT AREA

1 LEVEL L2 FLOOR PLAN
SCALE: 1/8" = 1'-0"
0' 5' 10' 15' 20'

N
PLAN NORTH TAKEN AS TRUE NORTH

SHEET NOTES

1. PARTITIONS: SPECIFIED IN SECTIONS 06 10 00, 09 21 00.
2. DOORS (61 TAGGED): SPECIFIED IN SECTIONS 08 11 00, 08 14 00, 08 41 13, 08 71 00.
3. WINDOWS A, B, D, E, F, H AND 10 MORE: SPECIFIED IN SECTION 08 54 13.
4. ASSEMBLIES AE1, B1, C1, G2: SPECIFIED IN SECTIONS 06 10 00, 07 21 00, 09 21 00.

PLAN NOTES

1. Finished floor: L2 +12'-0".
2. 16 dwelling units on L2: 9 × Studio, 7 × 1-Bedroom.
3. Corridor 5'-6" clear between CW-1 walls, 1-HR.
4. Building sections on A4.1, A4.3, A5.5, A5.6, A5.7, A5.8, A5.9; exterior elevations on A3.1, A3.2, A3.5.
5. Door and window tags here are not yet reconciled with the door and window schedules (standard §8, check 8: open).
6. Whether dimensions run to face of stud or to wall centreline is not in the model; verify before pricing.

WALL LEGEND

- **AE1** — EW-1 study fiber-cement panel rainscreen, rating not in model
- **C1** — CW-1 corridor wall (2x4 + 2 layers GWB), 1-HR
- **B1** — DW-1 demising wall (2x4 staggered + batt + 2xGWB), 1-HR
- **G2** — SF-1 shaft wall (elevator/stair), 2-HR

NOT PROVIDED — BY OTHERS
APPLICANT / OWNER

CONSULTANTS

STRUCTURAL	NOT PROVIDED — BY OTHERS
CIVIL	NOT PROVIDED — BY OTHERS
MECHANICAL	NOT PROVIDED — BY OTHERS
PLUMBING	NOT PROVIDED — BY OTHERS
ELECTRICAL	NOT PROVIDED — BY OTHERS
LANDSCAPE	NOT PROVIDED — BY OTHERS
FIRE PROTECTION	NOT PROVIDED — BY OTHERS
GEOTECHNICAL	NOT PROVIDED — BY OTHERS

REVIEW

Prepared for review by the design professional of record. Not for construction or permit submission.

PROJECT

Architecture.Engineering — L courtyard study

FICTIONAL STUDY: NO REAL PARCEL
ARCHITECTURE/ENGINEERING — L COURTYARD STUDY
OCCUPANCY R-2, M · CONSTRUCTION NOT PROVIDED — BY OTHERS · STORIES 4

REVISIONS

MARK	DATE	DESCRIPTION

REGISTER

Project	AE-STUDY-L01
Issue	NOT PROVIDED — BY OTHERS
Date	NOT PROVIDED — BY OTHERS
Drawn	NOT PROVIDED — BY OTHERS
Scale	1/8"
Phase	CONSTRUCTION DOCUMENTS

OPEN ISSUE

The set's open issue is stated on the cover, G0.01.

LEVEL L2 FLOOR PLAN

SHEET
A1.02