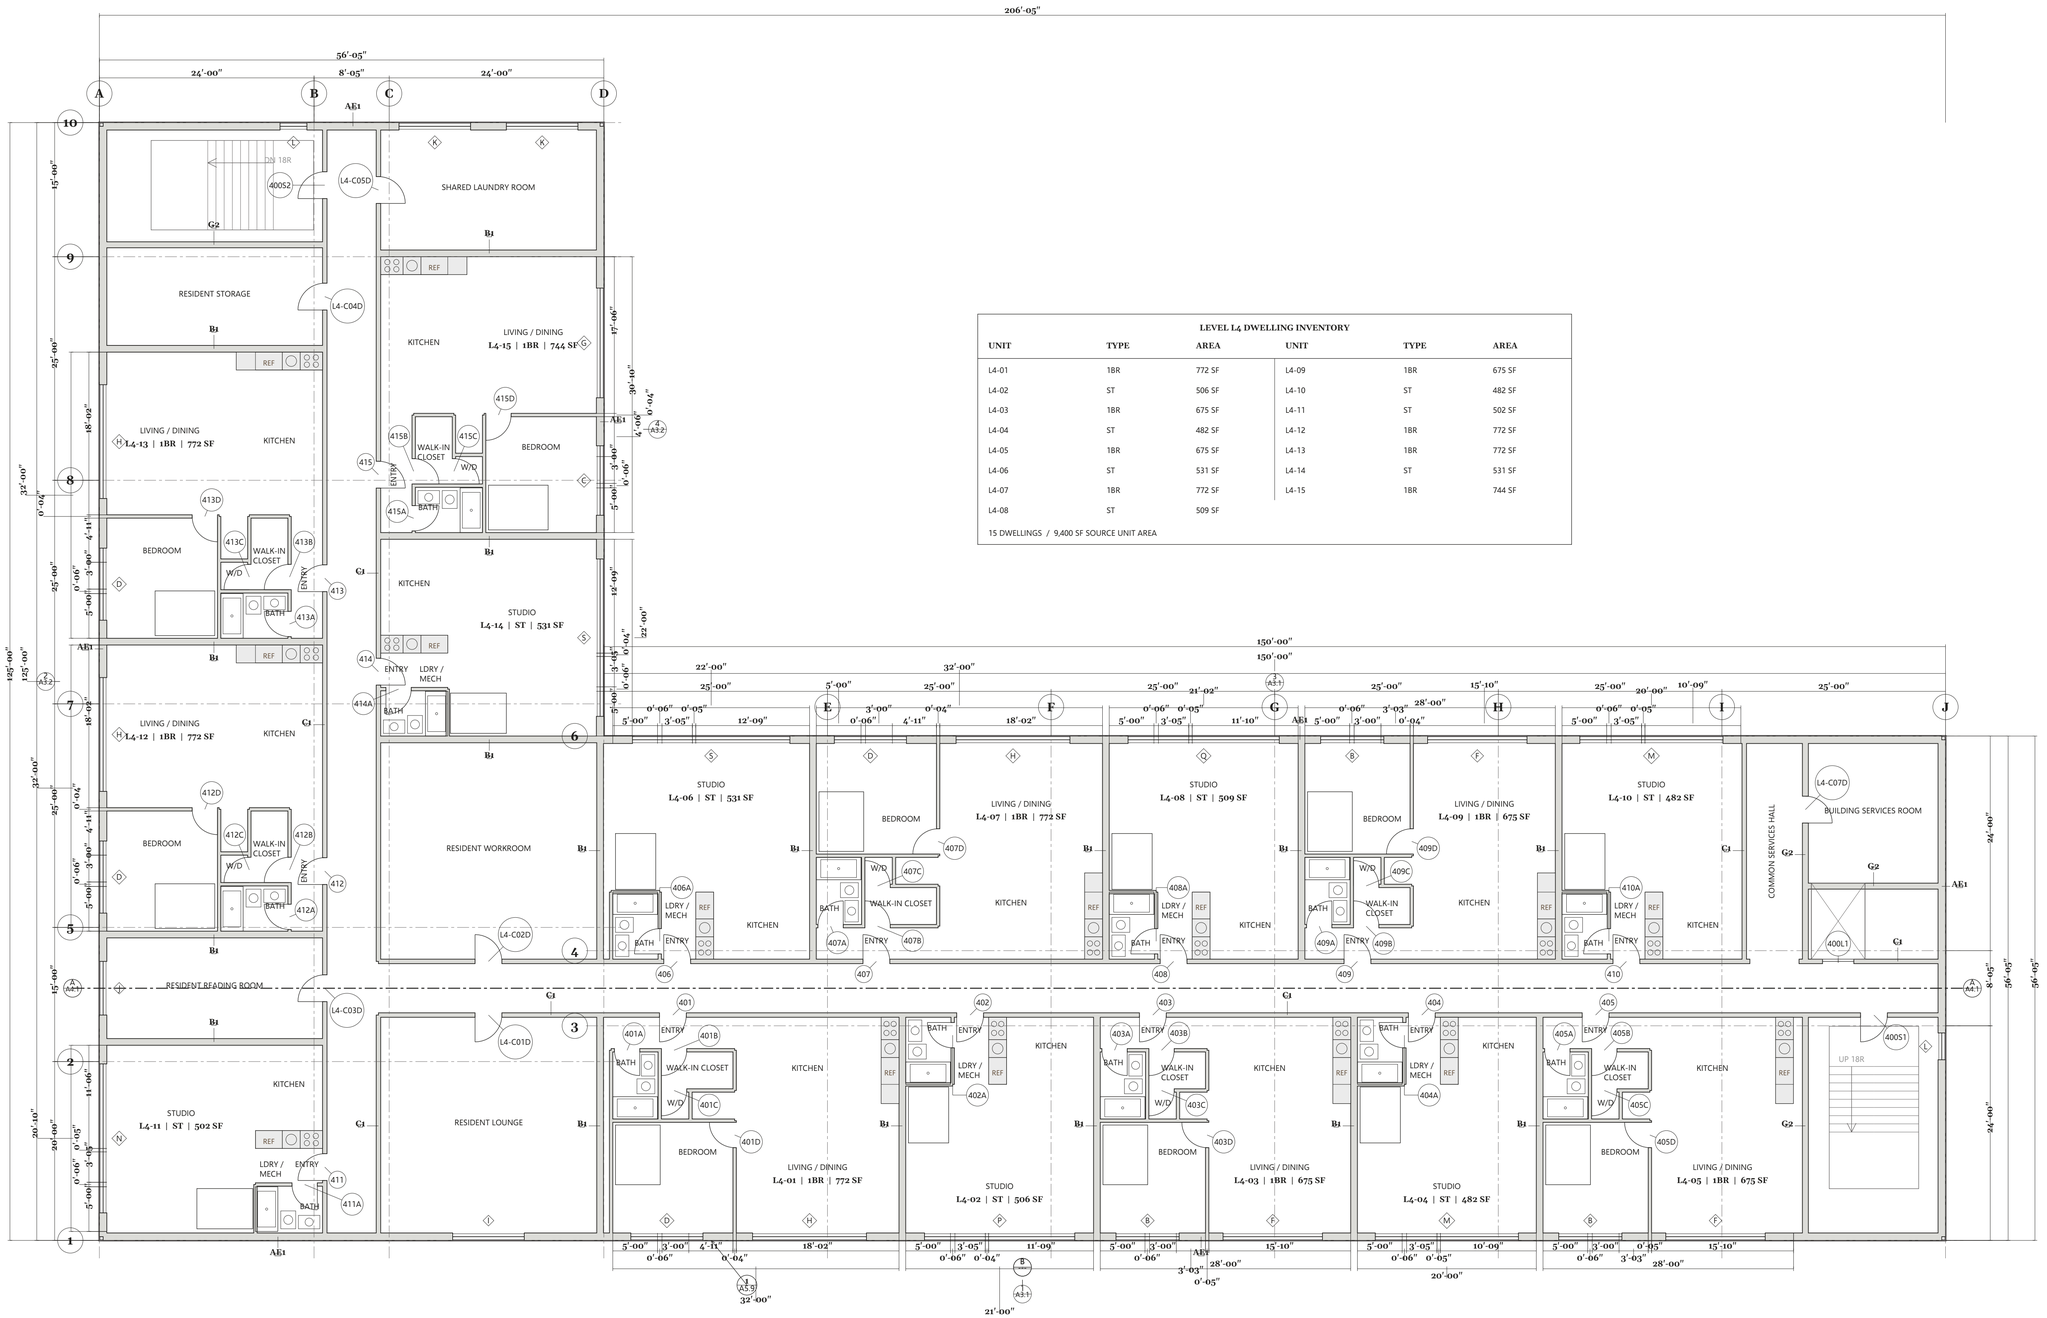


LEVEL L4 DWELLING INVENTORY

UNIT	TYPE	AREA	UNIT	TYPE	AREA
L4-01	1BR	772 SF	L4-09	1BR	675 SF
L4-02	ST	506 SF	L4-10	ST	482 SF
L4-03	1BR	675 SF	L4-11	ST	502 SF
L4-04	ST	482 SF	L4-12	1BR	772 SF
L4-05	1BR	675 SF	L4-13	1BR	772 SF
L4-06	ST	531 SF	L4-14	ST	531 SF
L4-07	1BR	772 SF	L4-15	1BR	744 SF
L4-08	ST	509 SF			

15 DWELLINGS / 9,400 SF SOURCE UNIT AREA

1 LEVEL L4 FLOOR PLAN
SCALE: 1/8" = 1'-0"
0' 5' 10' 15' 20'

N
PLAN NORTH TAKEN AS TRUE NORTH

SHEET NOTES

1. PARTITIONS: SPECIFIED IN SECTIONS 06 10 00, 09 21 00.
2. DOORS (63 TAGGED): SPECIFIED IN SECTIONS 08 11 00, 08 14 00, 08 41 13, 08 71 00.
3. WINDOWS B, C, D, F, G, H AND 9 MORE: SPECIFIED IN SECTION 08 54 13.
4. ASSEMBLIES AE1, B1, C1, G2: SPECIFIED IN SECTIONS 06 10 00, 07 21 00, 09 21 00.

PLAN NOTES

1. Finished floor: L4 +32'-0".
2. 15 dwelling units on L4: 8 × 1-Bedroom, 7 × Studio.
3. Corridor 5'-6" clear between CW-1 walls, 1-HR.
4. Building sections on A4.1, A4.3, A5.5, A5.6, A5.7, A5.8, A5.9; exterior elevations on A3.1, A3.2, A3.5.
5. Door and window tags here are not yet reconciled with the door and window schedules (standard §8, check 8: open).
6. Whether dimensions run to face of stud or to wall centreline is not in the model; verify before pricing.

WALL LEGEND

- AE1 — EW-1 study fiber-cement panel rainscreen, rating not in model
- C1 — CW-1 corridor wall (2x4 + 2 layers GWB), 1-HR
- B1 — DW-1 demising wall (2x4 staggered + batt + 2xGWB), 1-HR
- G2 — SF-1 shaft wall (elevator/stair), 2-HR

NOT PROVIDED — BY OTHERS
APPLICANT / OWNER

CONSULTANTS

STRUCTURAL	NOT PROVIDED — BY OTHERS
CIVIL	NOT PROVIDED — BY OTHERS
MECHANICAL	NOT PROVIDED — BY OTHERS
PLUMBING	NOT PROVIDED — BY OTHERS
ELECTRICAL	NOT PROVIDED — BY OTHERS
LANDSCAPE	NOT PROVIDED — BY OTHERS
FIRE PROTECTION	NOT PROVIDED — BY OTHERS
GEOTECHNICAL	NOT PROVIDED — BY OTHERS

REVIEW

Prepared for review by the design professional of record. Not for construction or permit submission.

PROJECT

Architecture.Engineering — L courtyard study
FICTIONAL STUDY: NO REAL PARCEL
ARCHITECTURE.ENGINEERING — L COURTYARD STUDY
OCCUPANCY R-2, M · CONSTRUCTION NOT PROVIDED — BY OTHERS · STORIES 4
ADDRESS NOT PROVIDED — BY OTHERS

REVISIONS

MARK	DATE	DESCRIPTION

REGISTER

Project	AE-STUDY-L01
Issue	NOT PROVIDED — BY OTHERS
Date	NOT PROVIDED — BY OTHERS
Drawn	NOT PROVIDED — BY OTHERS
Scale	1/8"
Phase	CONSTRUCTION DOCUMENTS

OPEN ISSUE

The set's open issue is stated on the cover, G0.01.

LEVEL L4 FLOOR PLAN

SHEET
A1.04