
MECHANICAL ONE-LINE, FROM THE ELEMENT FILE (SCHEMATIC)

EVERY DEVICE DRAWN IS AN ELEMENT-FILE RECORD; ITS ID IS THE GUID. A DEVICE THE FILE DOES NOT CARRY IS LISTED AS OWED.


L4

EQUIPMENT: NO RECORD, OWED

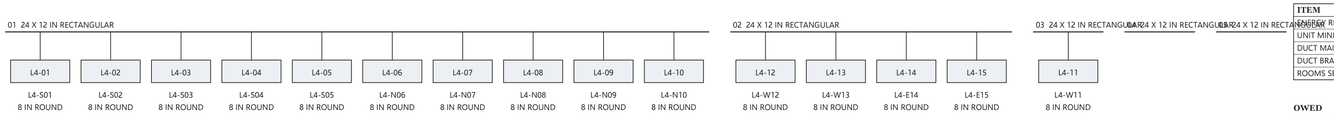


L3

EQUIPMENT: NO RECORD, OWED

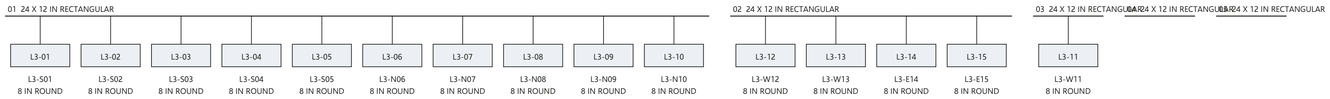

L2

EQUIPMENT: NO RECORD, OWED

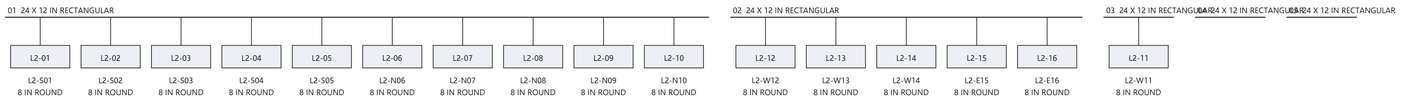

BILL OF MATERIALS, COUNTED FROM THE RECORDS

ITEM	SIZE	QTY	LENGTH FT	RECORD
ENERGY RECOVERY VENTILATOR		NOT PROVIDED — BY OTHERS		MEP-BOM-M-ERV
UNIT MINI-SPLITS		NOT PROVIDED — BY OTHERS		MEP-BOM-M-MSP
DUCT MAIN, GALVANIZED STEEL	24 X 12 IN RECTANGULAR	15	903.7	MEP-BOM-M-DCT-01
DUCT BRANCH, GALVANIZED STEEL	8 IN ROUND	46	138.0	MEP-BOM-M-DCT-02
ROOMS SERVED		46		MEP-BOM-M-ZON

OWED

1. MECHANICAL ENGINEER TO PROVIDE: ENERGY RECOVERY VENTILATOR: NO ELEMENT-FILE RECORD, OWED (MEP-BOM-M-ERV)
2. MECHANICAL ENGINEER TO PROVIDE: UNIT MINI-SPLITS: NO ELEMENT-FILE RECORD, OWED (MEP-BOM-M-MSP)

1 MECHANICAL ONE-LINE AND BILL OF MATERIALS
SCALE: NTS

SHEET NOTES

1. HVAC: SPECIFIED IN SECTION 23 81 00.
2. COMMISSIONING: SPECIFIED IN SECTION 01 91 13.

NOT PROVIDED — BY OTHERS
APPLICANT / OWNER

CONSULTANTS

STRUCTURAL	NOT PROVIDED — BY OTHERS
CIVIL	NOT PROVIDED — BY OTHERS
MECHANICAL	NOT PROVIDED — BY OTHERS
PLUMBING	NOT PROVIDED — BY OTHERS
ELECTRICAL	NOT PROVIDED — BY OTHERS
LANDSCAPE	NOT PROVIDED — BY OTHERS
FIRE PROTECTION	NOT PROVIDED — BY OTHERS
GEOTECHNICAL	NOT PROVIDED — BY OTHERS

REVIEW

Prepared for review by the design professional of record. Not for construction or permit submission.

PROJECT

Architecture.Engineering — L courtyard study

FICTIONAL STUDY: NO REAL PARCEL
ARCHITECTURE.ENGINEERING — L COURTYARD STUDY
OCCUPANCY R-2, M · CONSTRUCTION NOT PROVIDED — BY OTHERS · STORIES 4

REVISIONS

MARK	DATE	DESCRIPTION

REGISTER

Project	AE-STUDY-L01
Issue	NOT PROVIDED — BY OTHERS
Date	NOT PROVIDED — BY OTHERS
Drawn	NOT PROVIDED — BY OTHERS
Scale	NTS
Phase	CONSTRUCTION DOCUMENTS

OPEN ISSUE

The set's open issue is stated on the cover, G0.01.

MECHANICAL ONE-LINE DIAGRAM AND BILL OF MATERIALS

SHEET

M3.2