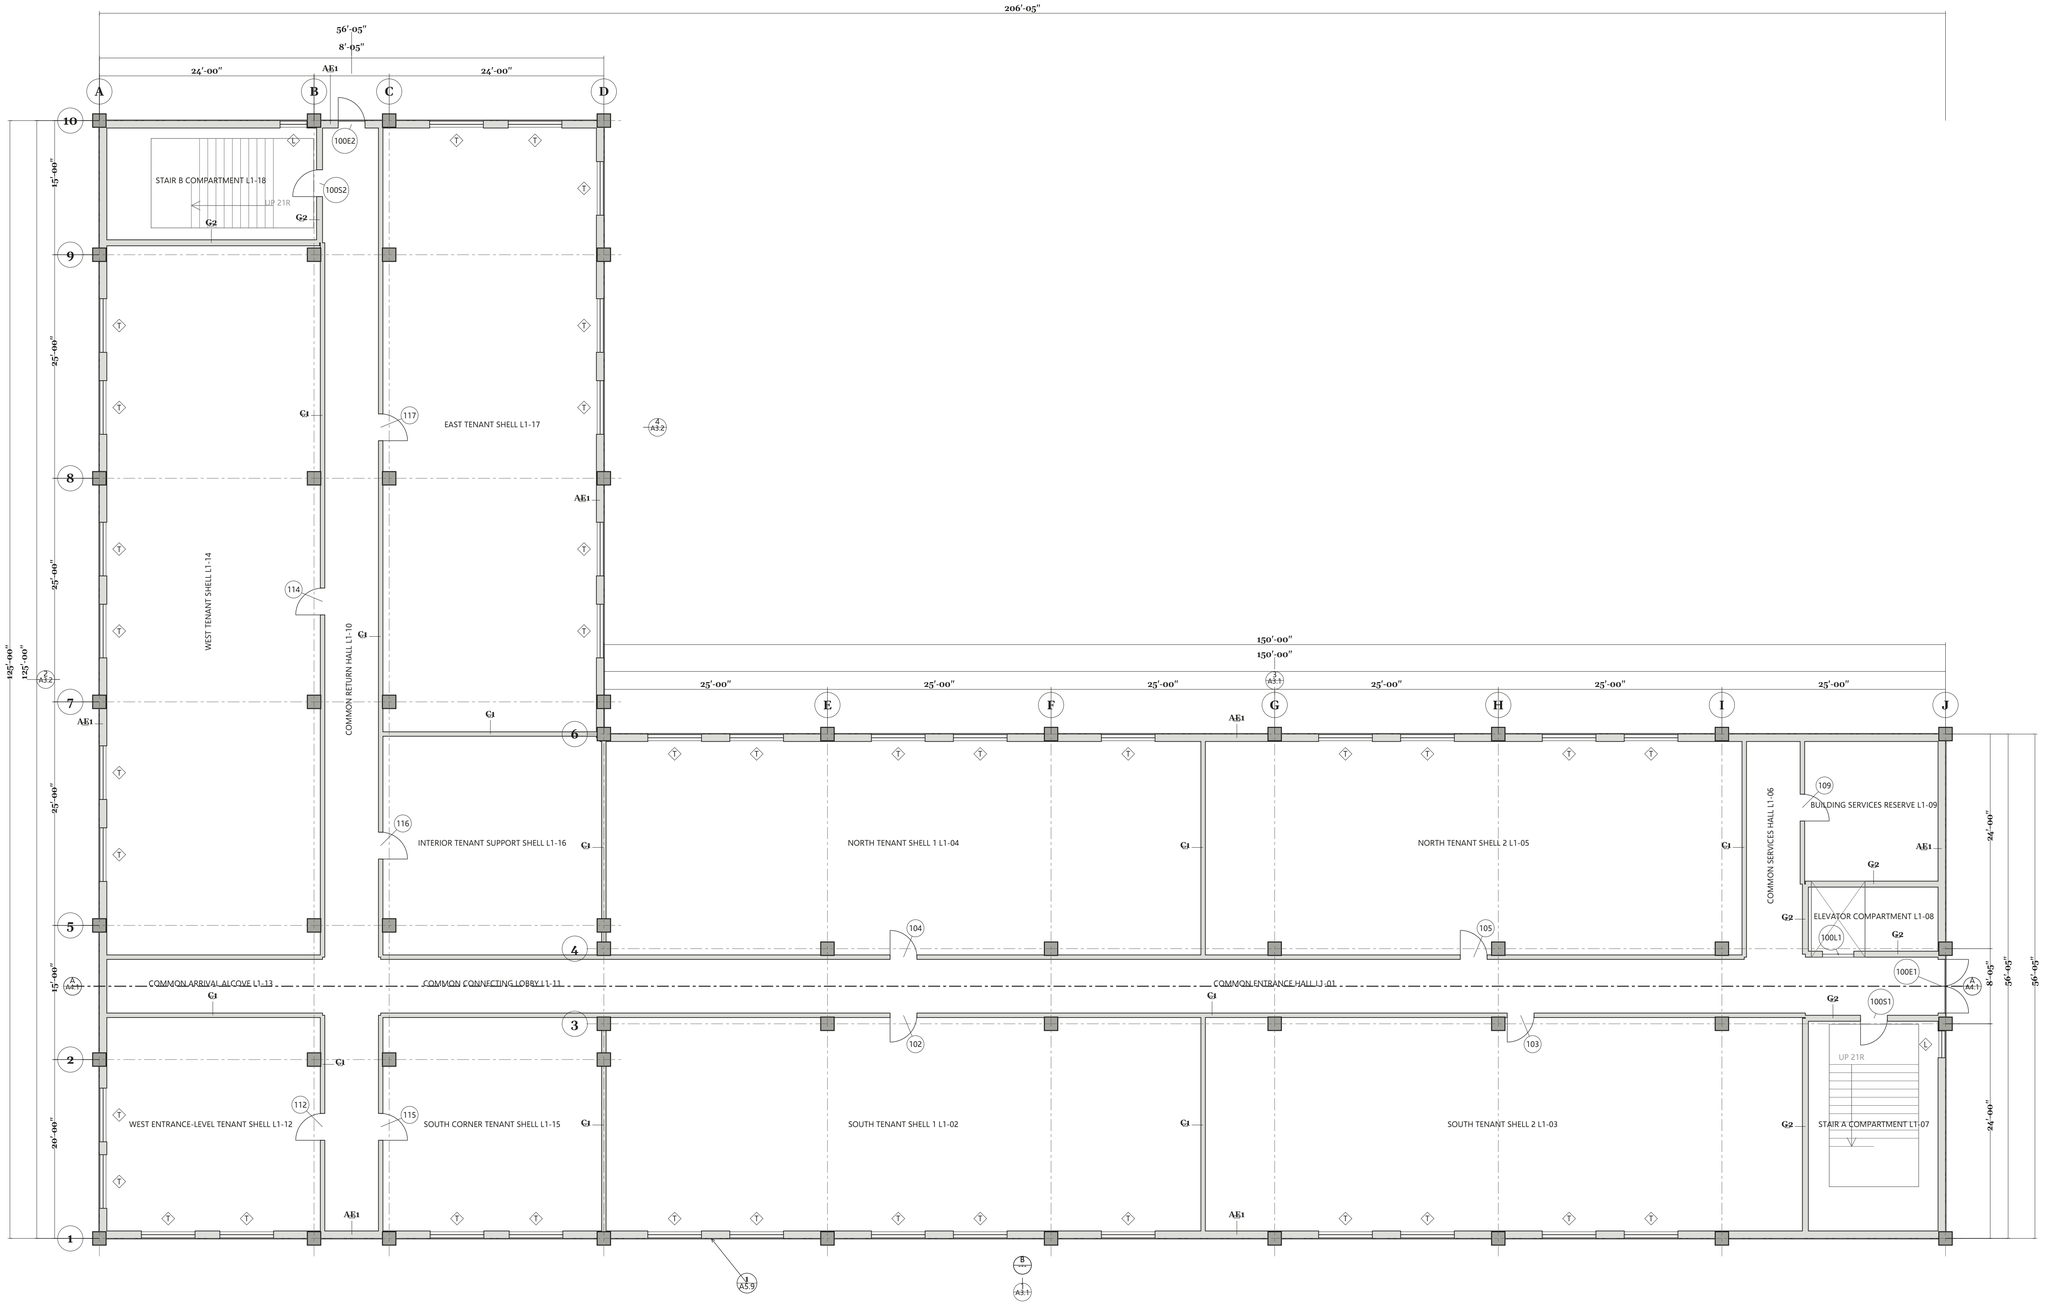


1 LEVEL 1 FLOOR PLAN (PODIUM)
SCALE: 1/8" = 1'-0"
0' 5' 10' 15' 20'

N
PLAN NORTH TAKEN AS TRUE NORTH

SHEET NOTES

1. PARTITIONS: SPECIFIED IN SECTIONS 06 10 00, 09 21 00.
2. DOORS (15 TAGGED): SPECIFIED IN SECTIONS 08 11 00, 08 14 00, 08 41 13, 08 71 00.
3. WINDOWS L, T: SPECIFIED IN SECTION 08 54 13.
4. ASSEMBLIES AE1, C1, G2: SPECIFIED IN SECTIONS 06 10 00, 07 21 00, 09 21 00.

PLAN NOTES

1. Finished floor, L1 +0'-0".
2. 18 program spaces on L1: 9 × tenant_suite, 5 × spine, 3 × core, 1 × building_service.
3. Corridor 5'-6" clear between CW-1 walls, 1-HR.
4. Building sections on A4.1, A4.3, A5.5, A5.6, A5.7, A5.8, A5.9; exterior elevations on A3.1, A3.2, A3.5.
5. Door and window tags here are not yet reconciled with the door and window schedules (standard 88, check 8: open).
6. Whether dimensions run to face of stud or to wall centreline is not in the model: verify before pricing.

WALL LEGEND

AE1	EW-1 study fiber-cement panel rainscreen, rating not in model
G2	SF-1 shaft wall (elevator/stair), 2-HR
C1	DW-2 demising wall (rated partition), 1-HR

NOT PROVIDED — BY OTHERS
APPLICANT / OWNER

CONSULTANTS

STRUCTURAL	NOT PROVIDED — BY OTHERS
CIVIL	NOT PROVIDED — BY OTHERS
MECHANICAL	NOT PROVIDED — BY OTHERS
PLUMBING	NOT PROVIDED — BY OTHERS
ELECTRICAL	NOT PROVIDED — BY OTHERS
LANDSCAPE	NOT PROVIDED — BY OTHERS
FIRE PROTECTION	NOT PROVIDED — BY OTHERS
GEOTECHNICAL	NOT PROVIDED — BY OTHERS

REVIEW

Prepared for review by the design professional of record. Not for construction or permit submission.

PROJECT

Architecture.Engineering — L courtyard study

FICTIONAL STUDY: NO REAL PARCEL
ARCHITECTURE.ENGINEERING — L COURTYARD STUDY
OCCUPANCY R-2, M · CONSTRUCTION NOT PROVIDED — BY OTHERS · STORIES 4

REVISIONS

MARK	DATE	DESCRIPTION

REGISTER

Project	AE-STUDY-L01
Issue	NOT PROVIDED — BY OTHERS
Date	NOT PROVIDED — BY OTHERS
Drawn	NOT PROVIDED — BY OTHERS
Scale	1/8"
Phase	CONSTRUCTION DOCUMENTS

OPEN ISSUE

The set's open issue is stated on the cover, G0.01.

LEVEL 1 FLOOR PLAN (PODIUM)

SHEET

A1.01