
NOMINAL TRUSS RUNS STOP AT MODELED SLAB OPENINGS; HEADERS AND TRIMMERS BY STRUCTURAL ENGINEER.

PODIUM COLUMNS, TRANSFER BEAMS AND FLOOR TRUSSES: SEE S6.1 STRUCTURAL SCHEDULES

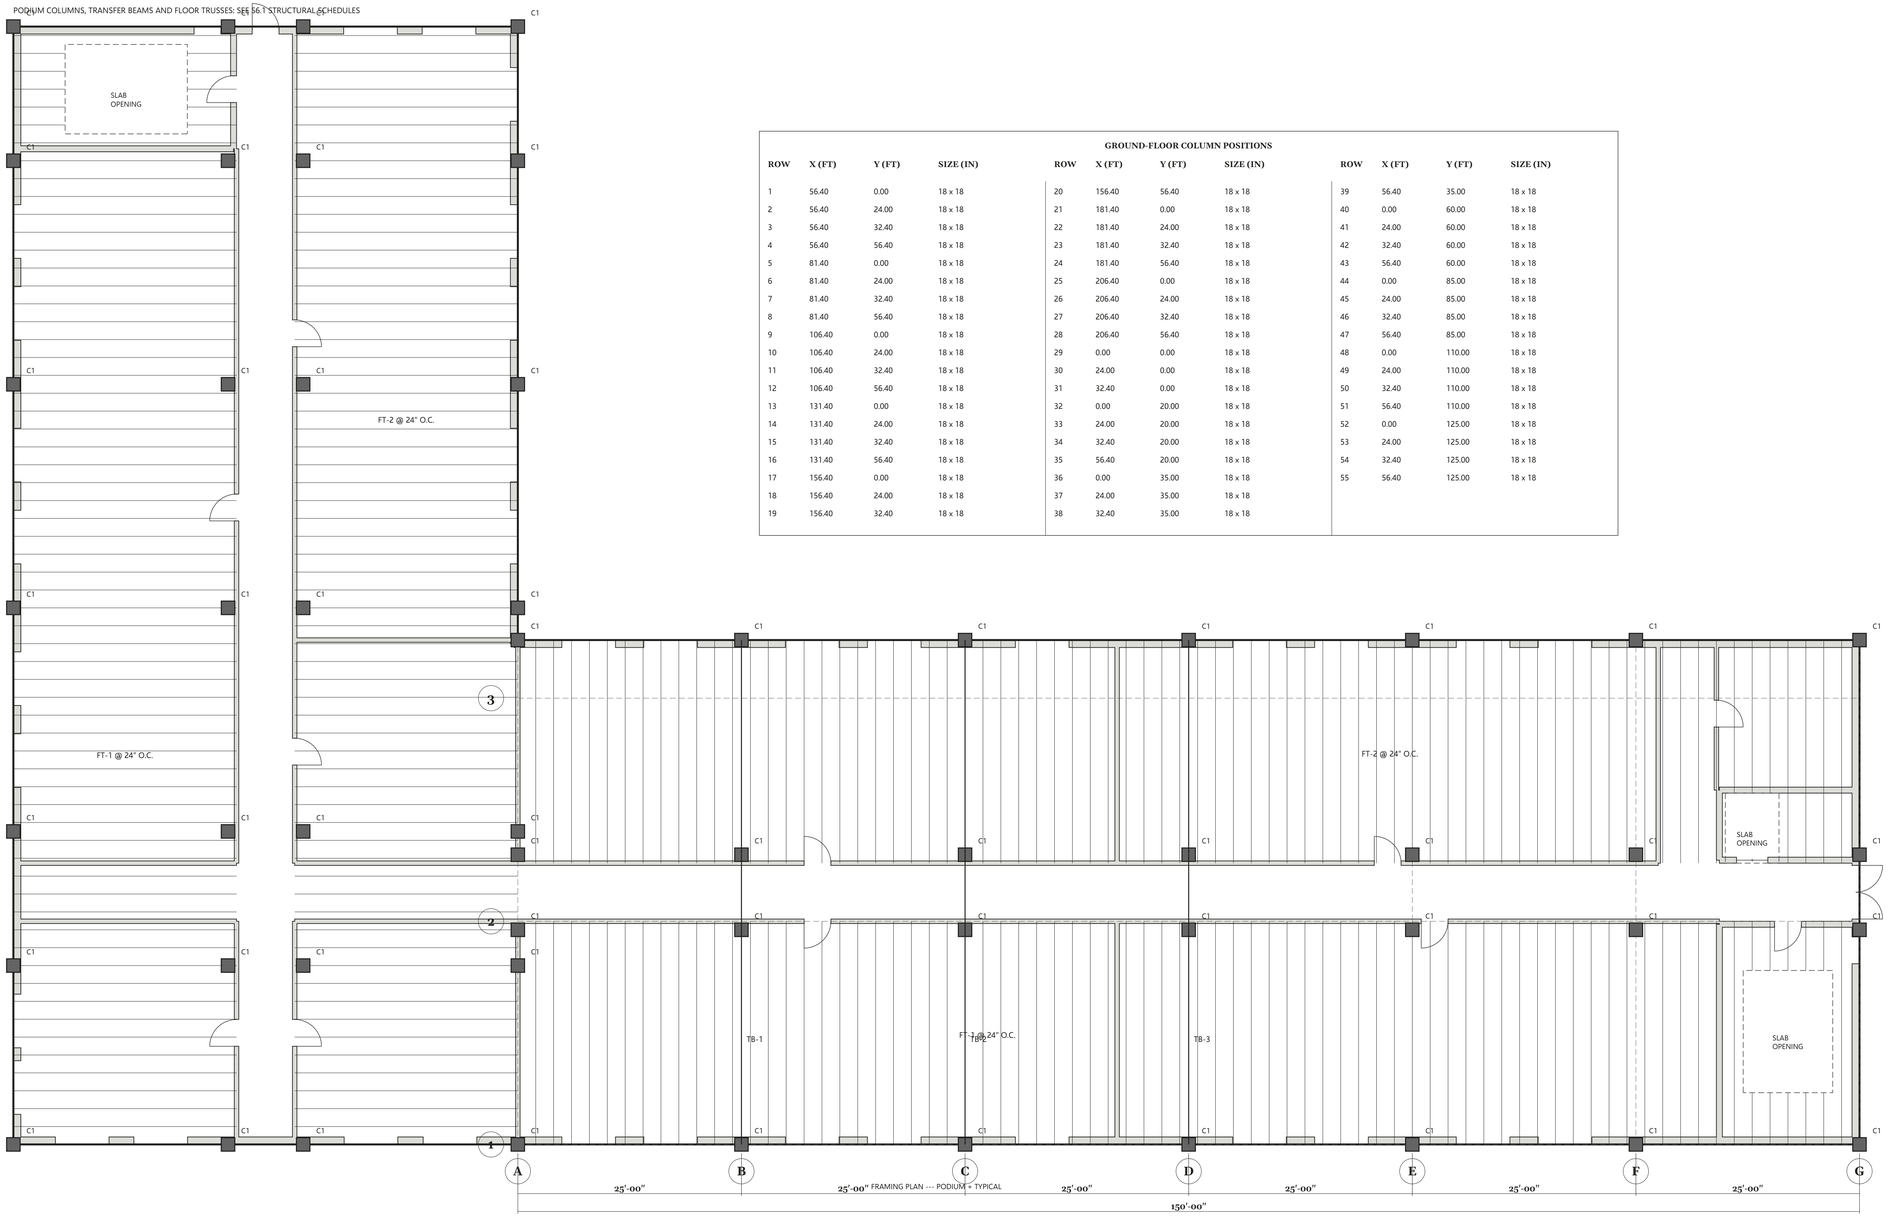

25'-00" FRAMING PLAN --- PODIUM + TYPICAL

GROUND-FLOOR COLUMN POSITIONS

ROW	X (FT)	Y (FT)	SIZE (IN)	ROW	X (FT)	Y (FT)	SIZE (IN)	ROW	X (FT)	Y (FT)	SIZE (IN)
1	56.40	0.00	18 x 18	20	156.40	56.40	18 x 18	39	56.40	35.00	18 x 18
2	56.40	24.00	18 x 18	21	181.40	0.00	18 x 18	40	0.00	60.00	18 x 18
3	56.40	32.40	18 x 18	22	181.40	24.00	18 x 18	41	24.00	60.00	18 x 18
4	56.40	56.40	18 x 18	23	181.40	32.40	18 x 18	42	32.40	60.00	18 x 18
5	81.40	0.00	18 x 18	24	181.40	56.40	18 x 18	43	56.40	60.00	18 x 18
6	81.40	24.00	18 x 18	25	206.40	0.00	18 x 18	44	0.00	85.00	18 x 18
7	81.40	32.40	18 x 18	26	206.40	24.00	18 x 18	45	24.00	85.00	18 x 18
8	81.40	56.40	18 x 18	27	206.40	32.40	18 x 18	46	32.40	85.00	18 x 18
9	106.40	0.00	18 x 18	28	206.40	56.40	18 x 18	47	56.40	85.00	18 x 18
10	106.40	24.00	18 x 18	29	0.00	0.00	18 x 18	48	0.00	110.00	18 x 18
11	106.40	32.40	18 x 18	30	24.00	0.00	18 x 18	49	24.00	110.00	18 x 18
12	106.40	56.40	18 x 18	31	32.40	0.00	18 x 18	50	32.40	110.00	18 x 18
13	131.40	0.00	18 x 18	32	0.00	20.00	18 x 18	51	56.40	110.00	18 x 18
14	131.40	24.00	18 x 18	33	24.00	20.00	18 x 18	52	0.00	125.00	18 x 18
15	131.40	32.40	18 x 18	34	32.40	20.00	18 x 18	53	24.00	125.00	18 x 18
16	131.40	56.40	18 x 18	35	56.40	20.00	18 x 18	54	32.40	125.00	18 x 18
17	156.40	0.00	18 x 18	36	0.00	35.00	18 x 18	55	56.40	125.00	18 x 18
18	156.40	24.00	18 x 18	37	24.00	35.00	18 x 18				
19	156.40	32.40	18 x 18	38	32.40	35.00	18 x 18				

SHEET NOTES

1. FRAMING: SPECIFIED IN SECTION 06 10 00.

N

PLAN NORTH TAKEN AS TRUE NORTH

① **PODIUM FRAMING + TYPICAL WOOD FLOOR**
SCALE: 1/8" = 1'-0"
0' 5' 10' 15' 20'

NOT PROVIDED — BY OTHERS
APPLICANT / OWNER

CONSULTANTS

STRUCTURAL	NOT PROVIDED — BY OTHERS
CIVIL	NOT PROVIDED — BY OTHERS
MECHANICAL	NOT PROVIDED — BY OTHERS
PLUMBING	NOT PROVIDED — BY OTHERS
ELECTRICAL	NOT PROVIDED — BY OTHERS
LANDSCAPE	NOT PROVIDED — BY OTHERS
FIRE PROTECTION	NOT PROVIDED — BY OTHERS
GEOTECHNICAL	NOT PROVIDED — BY OTHERS

REVIEW

Prepared for review by the design professional of record. Not for construction or permit submission.

PROJECT

Architecture.Engineering — L courtyard study

FICTIONAL STUDY: NO REAL PARCEL
ARCHITECTURE.ENGINEERING — L COURTYARD STUDY
OCCUPANCY R-2, M · CONSTRUCTION NOT PROVIDED — BY OTHERS · STORIES 4

REVISIONS

MARK	DATE	DESCRIPTION

REGISTER

Project	AE-STUDY-L01
Issue	NOT PROVIDED — BY OTHERS
Date	NOT PROVIDED — BY OTHERS
Drawn	NOT PROVIDED — BY OTHERS
Scale	1/8"
Phase	CONSTRUCTION DOCUMENTS

OPEN ISSUE

The set's open issue is stated on the cover, G0.01.

PODIUM FRAMING + TYPICAL WOOD FLOOR

SHEET

S2.1