CEILING HEIGHTS		
LEVEL	**GB-1**	**ACT-1**
L1	NOT PROVIDED — BY OTHERS	NOT PROVIDED — BY OTHERS
L2	8'-0" / 8'-5 5/8"	NOT PROVIDED — BY OTHERS
L3	8'-0" / 8'-5 5/8"	NOT PROVIDED — BY OTHERS
L4	8'-0" / 8'-5 5/8"	NOT PROVIDED — BY OTHERS

CEILING LEGEND			
TAG	**CEILING**	**BASIS OF DESIGN**	**HEIGHT**
GB-1	FLOOR-CEILING MEMBRANE; SEE ASSEMBLY	PROGRAM ONE FC1, LISTING L569 UNVERIFIED	SEE ROOM TAGS
ACT-1	ACOUSTICAL LAY-IN TILE; SEE BASIS NOTE	BASIS OF DESIGN, NOT A SELECTION	NOT PROVIDED — BY OTHERS

GRID ORIGIN BY ZONE				
ZONE	**ALONG THE LEG**	**ACROSS**	**END BORDERS**	**ON A TEE**
MAIN	EQUAL BORDERS (ARMSTRONG 3.2.1)	EQUAL BORDERS (ARMSTRONG 3.2.1)	1'-3 1/2" / 1'-3 1/2"	0 OF 14
RETURN	EQUAL BORDERS (ARMSTRONG 3.2.1)	EQUAL BORDERS (ARMSTRONG 3.2.1)	1'-6 1/4" / 1'-6 1/4"	0 OF 7
RETURN-NEAR	EQUAL BORDERS (ARMSTRONG 3.2.1)	EQUAL BORDERS (ARMSTRONG 3.2.1)	0'-11 1/4" / 0'-11 1/4"	0 OF 1
MAIN-CORE	EQUAL BORDERS (ARMSTRONG 3.2.1)	EQUAL BORDERS (ARMSTRONG 3.2.1)	1'-2 1/4" / 1'-2 1/4"	0 OF 1
SERVICES	EQUAL BORDERS (ARMSTRONG 3.2.1)	EQUAL BORDERS (ARMSTRONG 3.2.1)	0'-11 1/8" / 0'-11 1/8"	0 OF 1

E1.3 CORRIDOR DOWNLIGHT, TRUE OPENING

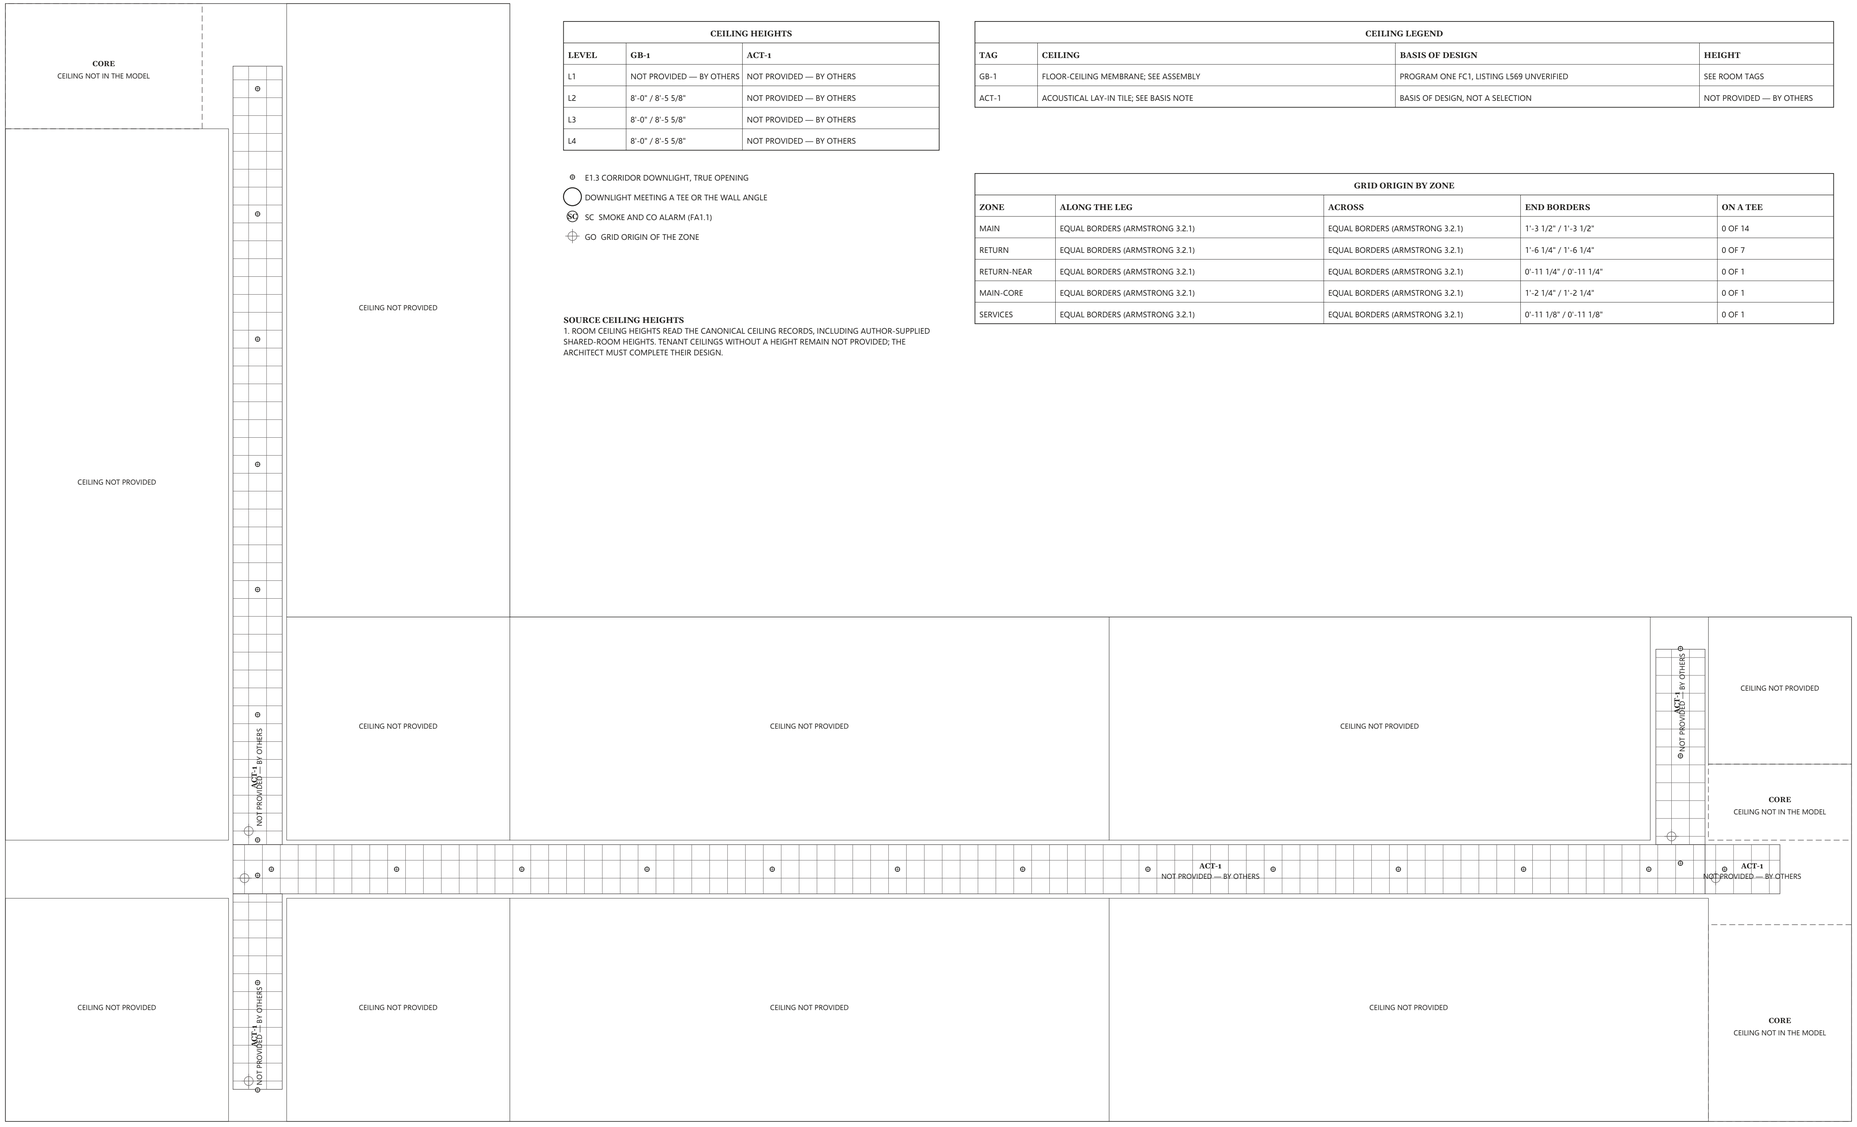
DOWNLIGHT MEETING A TEE OR THE WALL ANGLE

SC SMOKE AND CO ALARM (FA1.1)

GO GRID ORIGIN OF THE ZONE

SOURCE CEILING HEIGHTS

1. ROOM CEILING HEIGHTS READ THE CANONICAL CEILING RECORDS, INCLUDING AUTHOR-SUPPLIED SHARED-ROOM HEIGHTS. TENANT CEILINGS WITHOUT A HEIGHT REMAIN NOT PROVIDED; THE ARCHITECT MUST COMPLETE THEIR DESIGN.


CORE
CEILING NOT IN THE MODEL
CEILING NOT PROVIDED
ACT-1
NOT PROVIDED — BY OTHERS
GO
CEILING NOT PROVIDED
CEILING NOT PROVIDED
CEILING NOT PROVIDED