
SECTION AT Y = 28.20 FT / seg-main

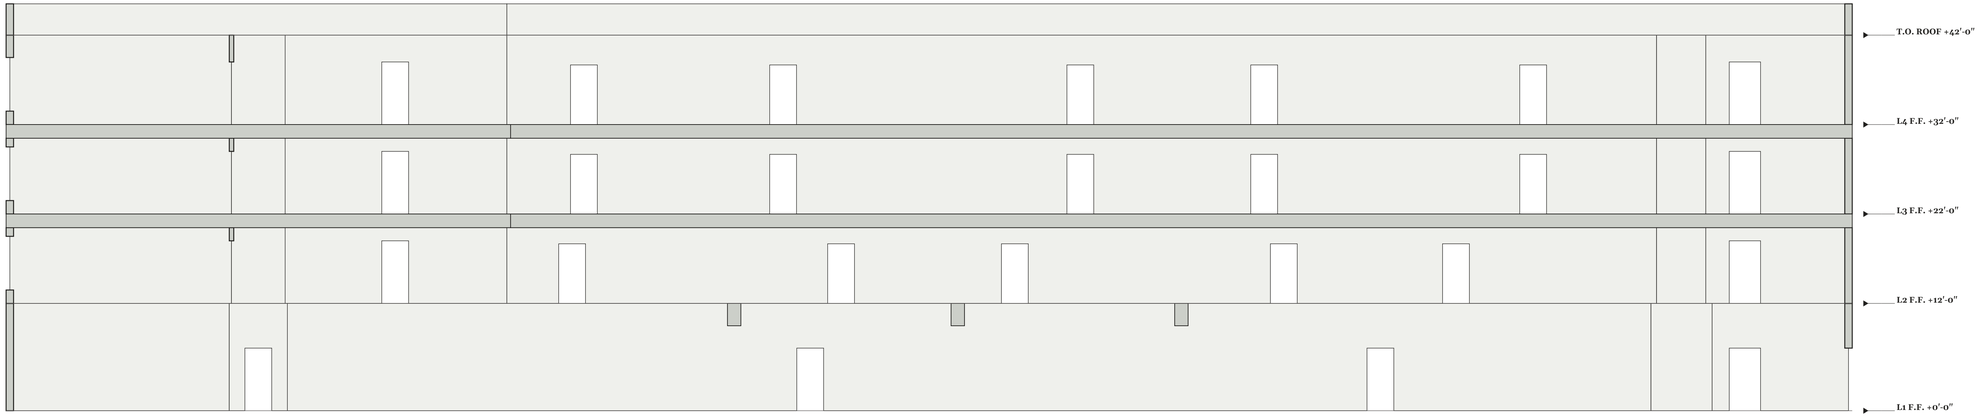


② EAST-WEST BUILDING SECTION

SCALE: 1/8" = 1'-0"

0' 5' 10' 15' 20'

SECTION AT X = 28.20 FT / seg-return

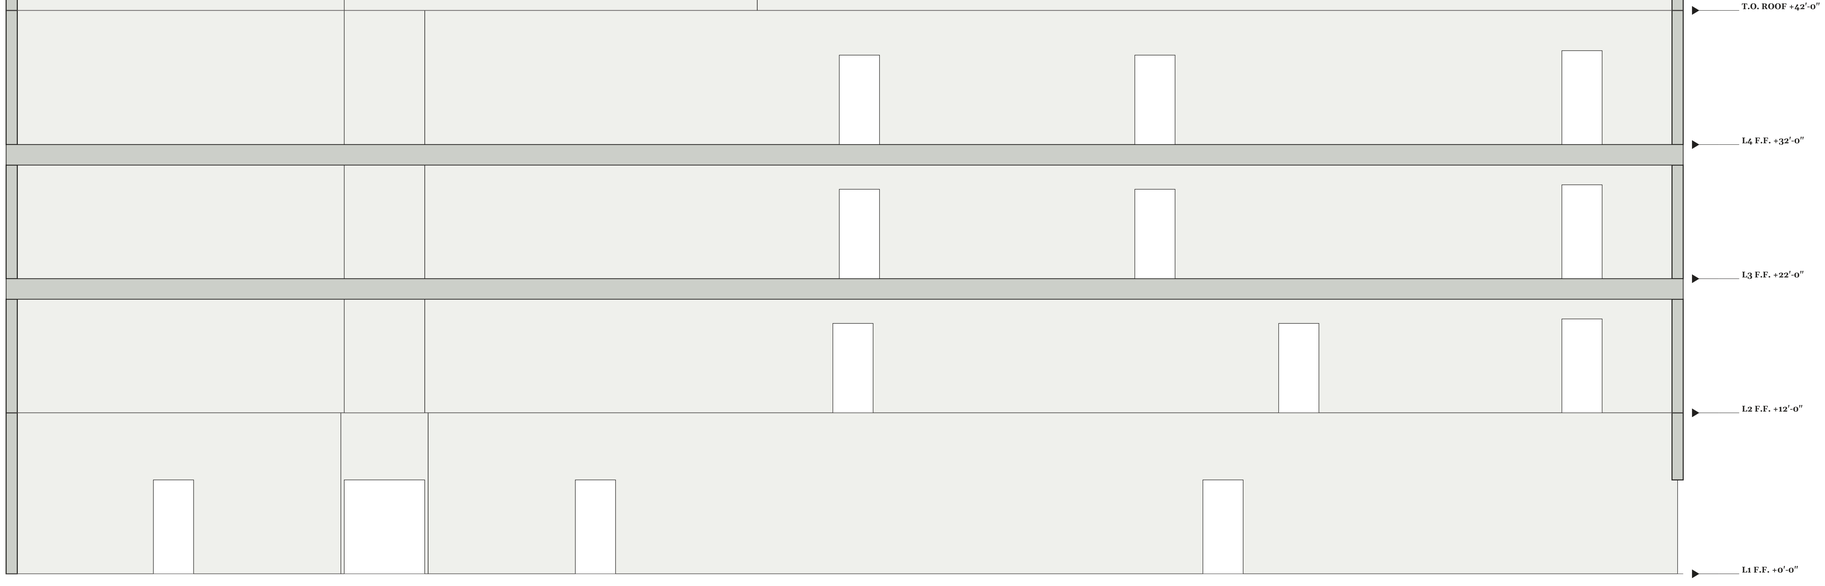

① NORTH-SOUTH BUILDING SECTION

SCALE: 3/16" = 1'-0"

0' 4' 8' 12' 16'

CUT ELEMENTS AND LIGHT PROJECTED FACES FROM THE MODEL. UNKNOWN SLAB THICKNESS IS A LINE. T.O. PLATE AND GRADE: NOT PROVIDED.

SHEET NOTES

1. GENERAL REQUIREMENTS: SPECIFIED IN SECTION 01 10 00.

NOT PROVIDED — BY OTHERS
APPLICANT / OWNER

CONSULTANTS

STRUCTURAL	NOT PROVIDED — BY OTHERS
CIVIL	NOT PROVIDED — BY OTHERS
MECHANICAL	NOT PROVIDED — BY OTHERS
PLUMBING	NOT PROVIDED — BY OTHERS
ELECTRICAL	NOT PROVIDED — BY OTHERS
LANDSCAPE	NOT PROVIDED — BY OTHERS
FIRE PROTECTION	NOT PROVIDED — BY OTHERS
GEOTECHNICAL	NOT PROVIDED — BY OTHERS

REVIEW

Prepared for review by the design professional of record. Not for construction or permit submission.

PROJECT

Architecture.Engineering — L courtyard study

FICTIONAL STUDY: NO REAL PARCEL
ARCHITECTURE.ENGINEERING — L COURTYARD STUDY
OCCUPANCY R-2, M · CONSTRUCTION NOT PROVIDED — BY OTHERS · STORIES 4

REVISIONS

MARK	DATE	DESCRIPTION

REGISTER

Project	AE-STUDY-L01
Issue	NOT PROVIDED — BY OTHERS
Date	NOT PROVIDED — BY OTHERS
Drawn	NOT PROVIDED — BY OTHERS
Scale	AS NOTED
Phase	CONSTRUCTION DOCUMENTS

OPEN ISSUE

The set's open issue is stated on the cover, G0.01.

BUILDING SECTIONS

SHEET

A4.1