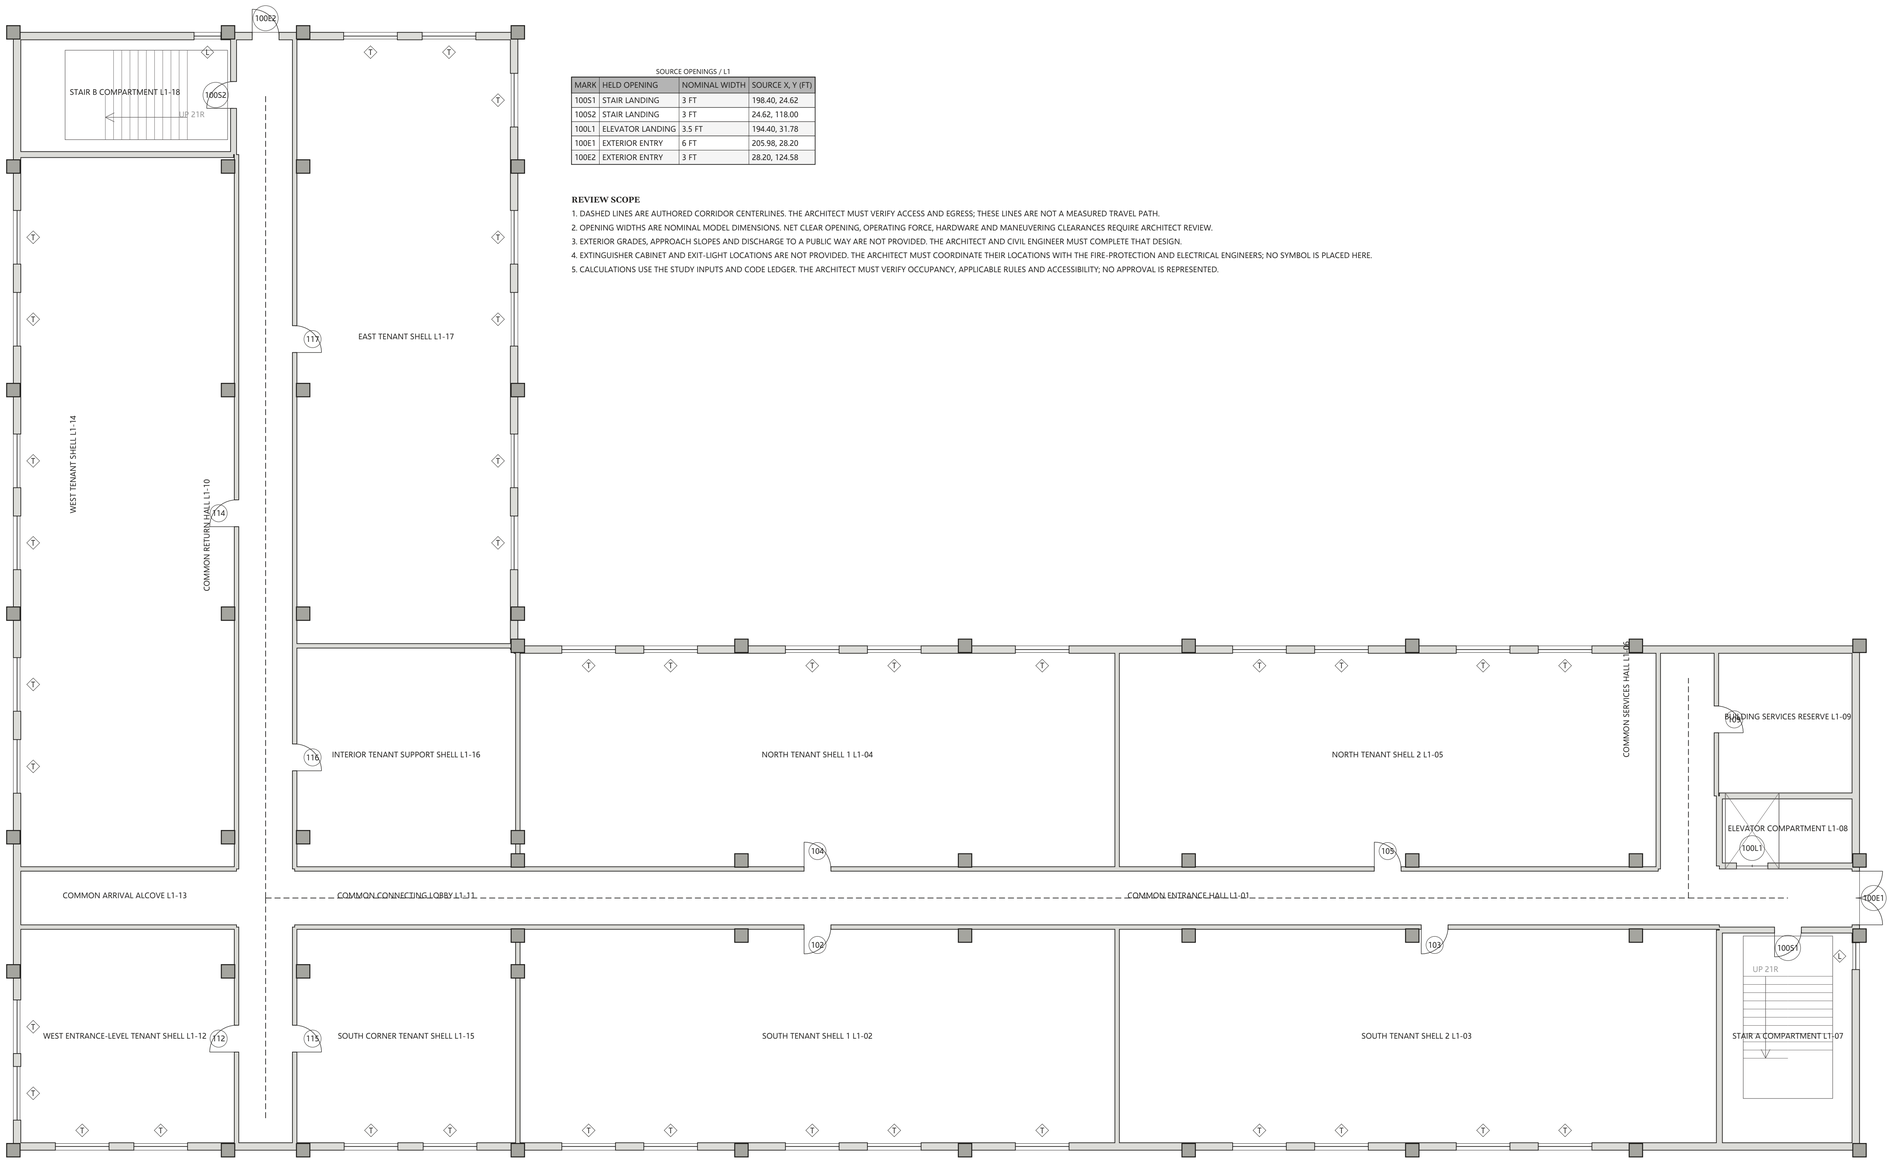


SOURCE OPENINGS / L1

MARK	HELD OPENING	NOMINAL WIDTH	SOURCE X, Y (FT)
100S1	STAIR LANDING	3 FT	198.40, 24.62
100S2	STAIR LANDING	3 FT	24.62, 118.00
100L1	ELEVATOR LANDING	3.5 FT	194.40, 31.78
100E1	EXTERIOR ENTRY	6 FT	205.98, 28.20
100E2	EXTERIOR ENTRY	3 FT	28.20, 124.58

REVIEW SCOPE

1. DASHED LINES ARE AUTHORED CORRIDOR CENTERLINES. THE ARCHITECT MUST VERIFY ACCESS AND EGRESS; THESE LINES ARE NOT A MEASURED TRAVEL PATH.
2. OPENING WIDTHS ARE NOMINAL MODEL DIMENSIONS. NET CLEAR OPENING, OPERATING FORCE, HARDWARE AND MANEUVERING CLEARANCES REQUIRE ARCHITECT REVIEW.
3. EXTERIOR GRADES, APPROACH SLOPES AND DISCHARGE TO A PUBLIC WAY ARE NOT PROVIDED. THE ARCHITECT AND CIVIL ENGINEER MUST COMPLETE THAT DESIGN.
4. EXTINGUISHER CABINET AND EXIT-LIGHT LOCATIONS ARE NOT PROVIDED. THE ARCHITECT MUST COORDINATE THEIR LOCATIONS WITH THE FIRE-PROTECTION AND ELECTRICAL ENGINEERS; NO SYMBOL IS PLACED HERE.
5. CALCULATIONS USE THE STUDY INPUTS AND CODE LEDGER. THE ARCHITECT MUST VERIFY OCCUPANCY, APPLICABLE RULES AND ACCESSIBILITY; NO APPROVAL IS REPRESENTED.

② LEVEL L1 SOURCE ACCESS STUDY

SCALE: 1/8" = 1'-0"

0' 5' 10' 15' 20'

N

PLAN NORTH TAKEN AS TRUE NORTH

SHEET NOTES

1. DOORS (15 TAGGED): SPECIFIED IN SECTIONS 08 11 00, 08 14 00, 08 41 13, 08 71 00.
2. WINDOWS L, T: SPECIFIED IN SECTION 08 54 13.

NOT PROVIDED — BY OTHERS
APPLICANT / OWNER

CONSULTANTS

STRUCTURAL	NOT PROVIDED — BY OTHERS
CIVIL	NOT PROVIDED — BY OTHERS
MECHANICAL	NOT PROVIDED — BY OTHERS
PLUMBING	NOT PROVIDED — BY OTHERS
ELECTRICAL	NOT PROVIDED — BY OTHERS
LANDSCAPE	NOT PROVIDED — BY OTHERS
FIRE PROTECTION	NOT PROVIDED — BY OTHERS
GEOTECHNICAL	NOT PROVIDED — BY OTHERS

REVIEW

Prepared for review by the design professional of record. Not for construction or permit submission.

PROJECT

Architecture.Engineering — L courtyard study

FICTIONAL STUDY: NO REAL PARCEL
ARCHITECTURE.ENGINEERING — L COURTYARD STUDY
OCCUPANCY R-2, M · CONSTRUCTION NOT PROVIDED — BY OTHERS · STORIES 4

REVISIONS

MARK	DATE	DESCRIPTION

REGISTER

Project	AE-STUDY-L01
Issue	NOT PROVIDED — BY OTHERS
Date	NOT PROVIDED — BY OTHERS
Drawn	NOT PROVIDED — BY OTHERS
Scale	1/8"
Phase	CONSTRUCTION DOCUMENTS

OPEN ISSUE

The set's open issue is stated on the cover, G0.01.

LEVEL L1 ACCESS STUDY

SHEET

G0.04