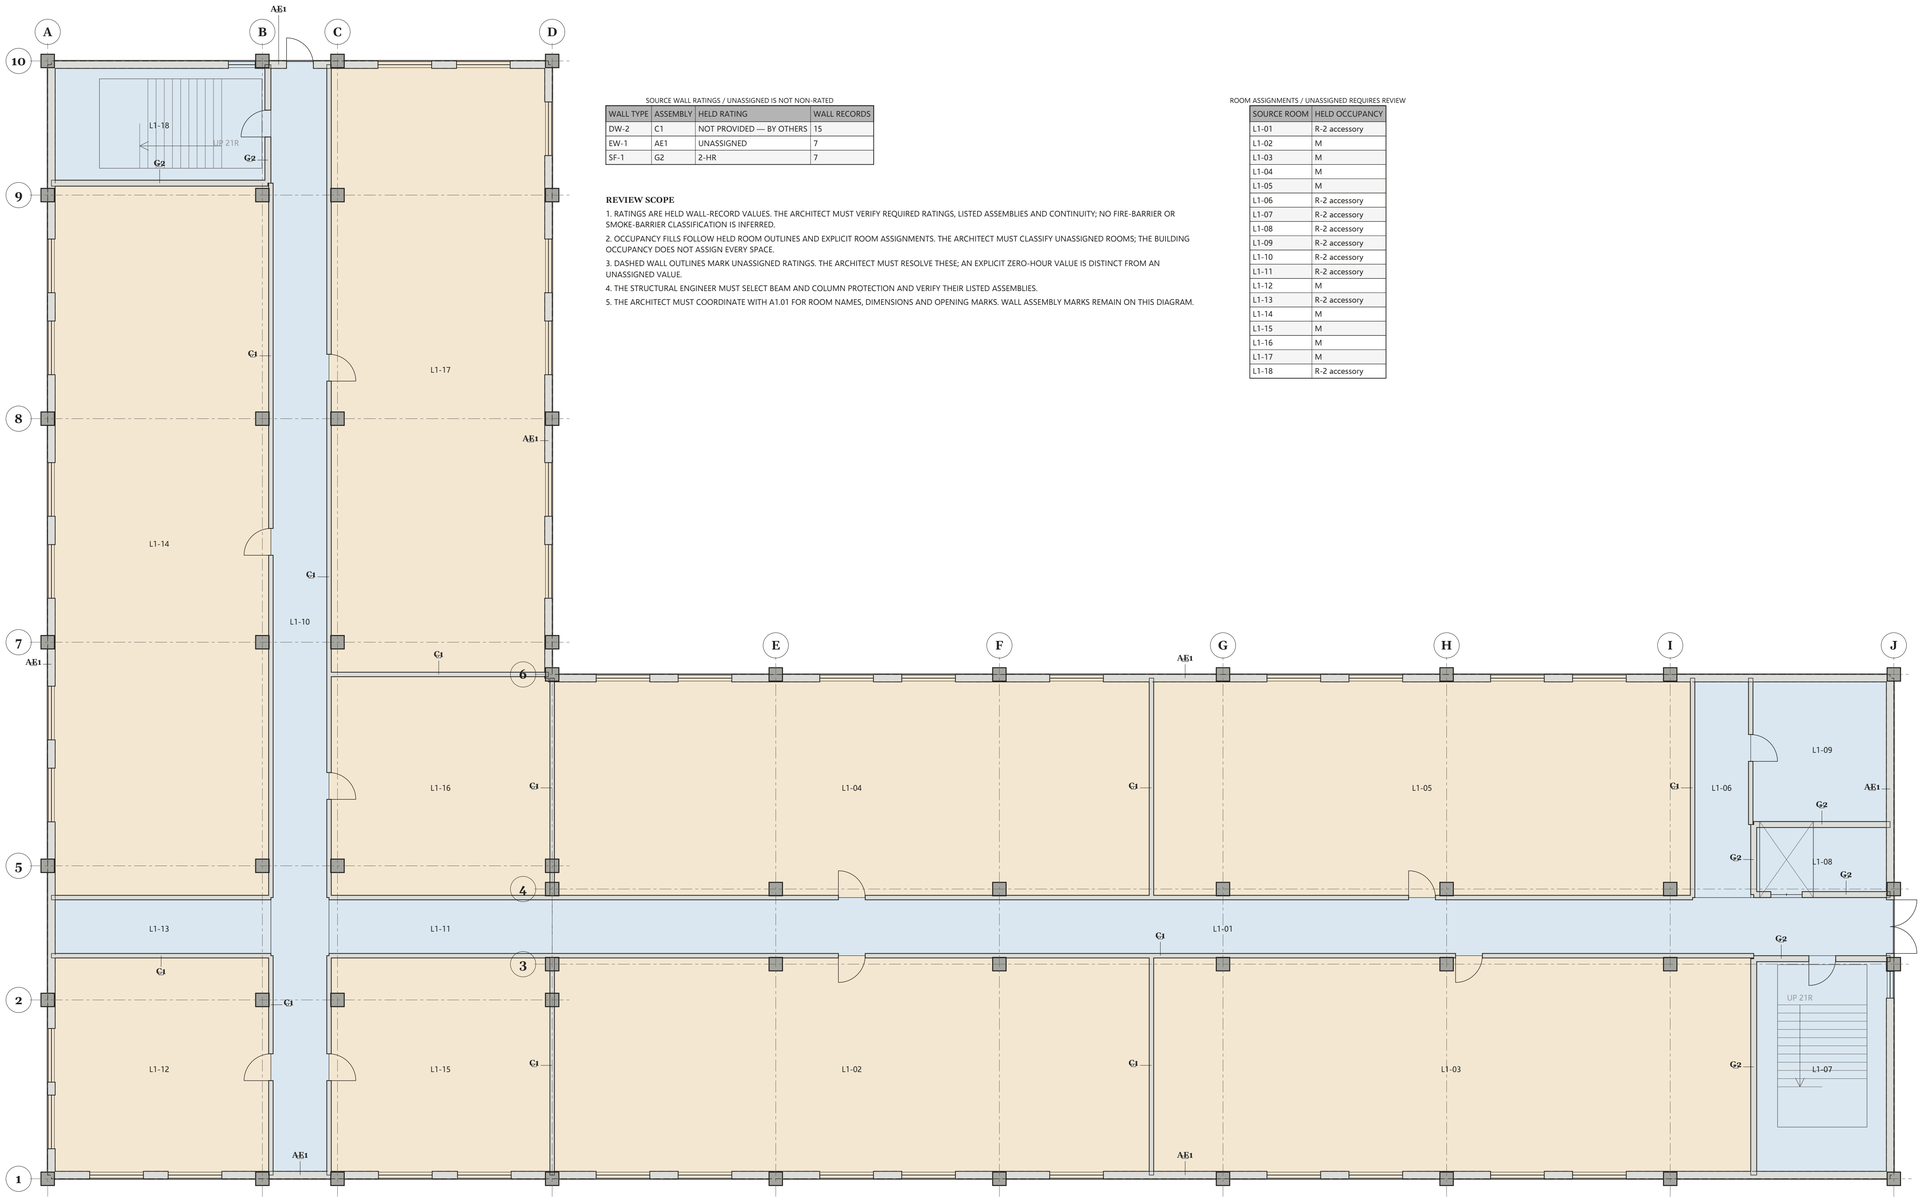



SOURCE WALL RATINGS / UNASSIGNED IS NOT NON-RATED

| WALL TYPE | ASSEMBLY | HELD RATING | WALL RECORDS |
|---|---|---|---|
| DW-2 | C1 | NOT PROVIDED — BY OTHERS | 15 |
| EW-1 | AE1 | UNASSIGNED | 7 |
| SF-1 | G2 | 2-HR | 7 |

**REVIEW SCOPE**

1. RATINGS ARE HELD WALL-RECORD VALUES. THE ARCHITECT MUST VERIFY REQUIRED RATINGS, LISTED ASSEMBLIES AND CONTINUITY; NO FIRE-BARRIER OR SMOKE-BARRIER CLASSIFICATION IS INFERRED.
2. OCCUPANCY FILLS FOLLOW HELD ROOM OUTLINES AND EXPLICIT ROOM ASSIGNMENTS. THE ARCHITECT MUST CLASSIFY UNASSIGNED ROOMS; THE BUILDING OCCUPANCY DOES NOT ASSIGN EVERY SPACE.
3. DASHED WALL OUTLINES MARK UNASSIGNED RATINGS. THE ARCHITECT MUST RESOLVE THESE; AN EXPLICIT ZERO-HOUR VALUE IS DISTINCT FROM AN UNASSIGNED VALUE.
4. THE STRUCTURAL ENGINEER MUST SELECT BEAM AND COLUMN PROTECTION AND VERIFY THEIR LISTED ASSEMBLIES.
5. THE ARCHITECT MUST COORDINATE WITH A1.01 FOR ROOM NAMES, DIMENSIONS AND OPENING MARKS. WALL ASSEMBLY MARKS REMAIN ON THIS DIAGRAM.

ROOM ASSIGNMENTS / UNASSIGNED REQUIRES REVIEW

| SOURCE ROOM | HELD OCCUPANCY |
|---|---|
| L1-01 | R-2 accessory |
| L1-02 | M |
| L1-03 | M |
| L1-04 | M |
| L1-05 | M |
| L1-06 | R-2 accessory |
| L1-07 | R-2 accessory |
| L1-08 | R-2 accessory |
| L1-09 | R-2 accessory |
| L1-10 | R-2 accessory |
| L1-11 | R-2 accessory |
| L1-12 | M |
| L1-13 | R-2 accessory |
| L1-14 | M |
| L1-15 | M |
| L1-16 | M |
| L1-17 | M |
| L1-18 | R-2 accessory |

## ③ LEVEL L1 / HELD WALL RATINGS AND ROOM OCCUPANCY

SCALE: 1/8" = 1'-0"

0' 5' 10' 15' 20'

PLAN NORTH TAKEN AS TRUE NORTH

### SHEET NOTES

1. ASSEMBLIES AE1, C1, G2: SPECIFIED IN SECTIONS 06 10 00, 07 21 00, 09 21 00.

NOT PROVIDED — BY OTHERS
APPLICANT / OWNER

**CONSULTANTS**

| | |
|---|---|
| STRUCTURAL | NOT PROVIDED — BY OTHERS |
| CIVIL | NOT PROVIDED — BY OTHERS |
| MECHANICAL | NOT PROVIDED — BY OTHERS |
| PLUMBING | NOT PROVIDED — BY OTHERS |
| ELECTRICAL | NOT PROVIDED — BY OTHERS |
| LANDSCAPE | NOT PROVIDED — BY OTHERS |
| FIRE PROTECTION | NOT PROVIDED — BY OTHERS |
| GEOTECHNICAL | NOT PROVIDED — BY OTHERS |

**REVIEW**

Prepared for review by the design professional of record. Not for construction or permit submission.

**PROJECT**

Architecture.Engineering — L courtyard study

FICTIONAL STUDY: NO REAL PARCEL
ARCHITECTUREENGINEERING — L COURTYARD STUDY
OCCUPANCY R-2, M · CONSTRUCTION NOT PROVIDED — BY OTHERS · STORIES 4

**REVISIONS**

| MARK | DATE | DESCRIPTION |
|---|---|---|

**REGISTER**

| | |
|---|---|
| Project | AE-STUDY-L01 |
| Issue | NOT PROVIDED — BY OTHERS |
| Date | NOT PROVIDED — BY OTHERS |
| Drawn | NOT PROVIDED — BY OTHERS |
| Scale | 1/8" |
| Phase | CONSTRUCTION DOCUMENTS |

**OPEN ISSUE**

The set's open issue is stated on the cover, G0.01.

**LEVEL L1 HELD WALL RATINGS AND ROOM OCCUPANCY**

**SHEET**

G0.16