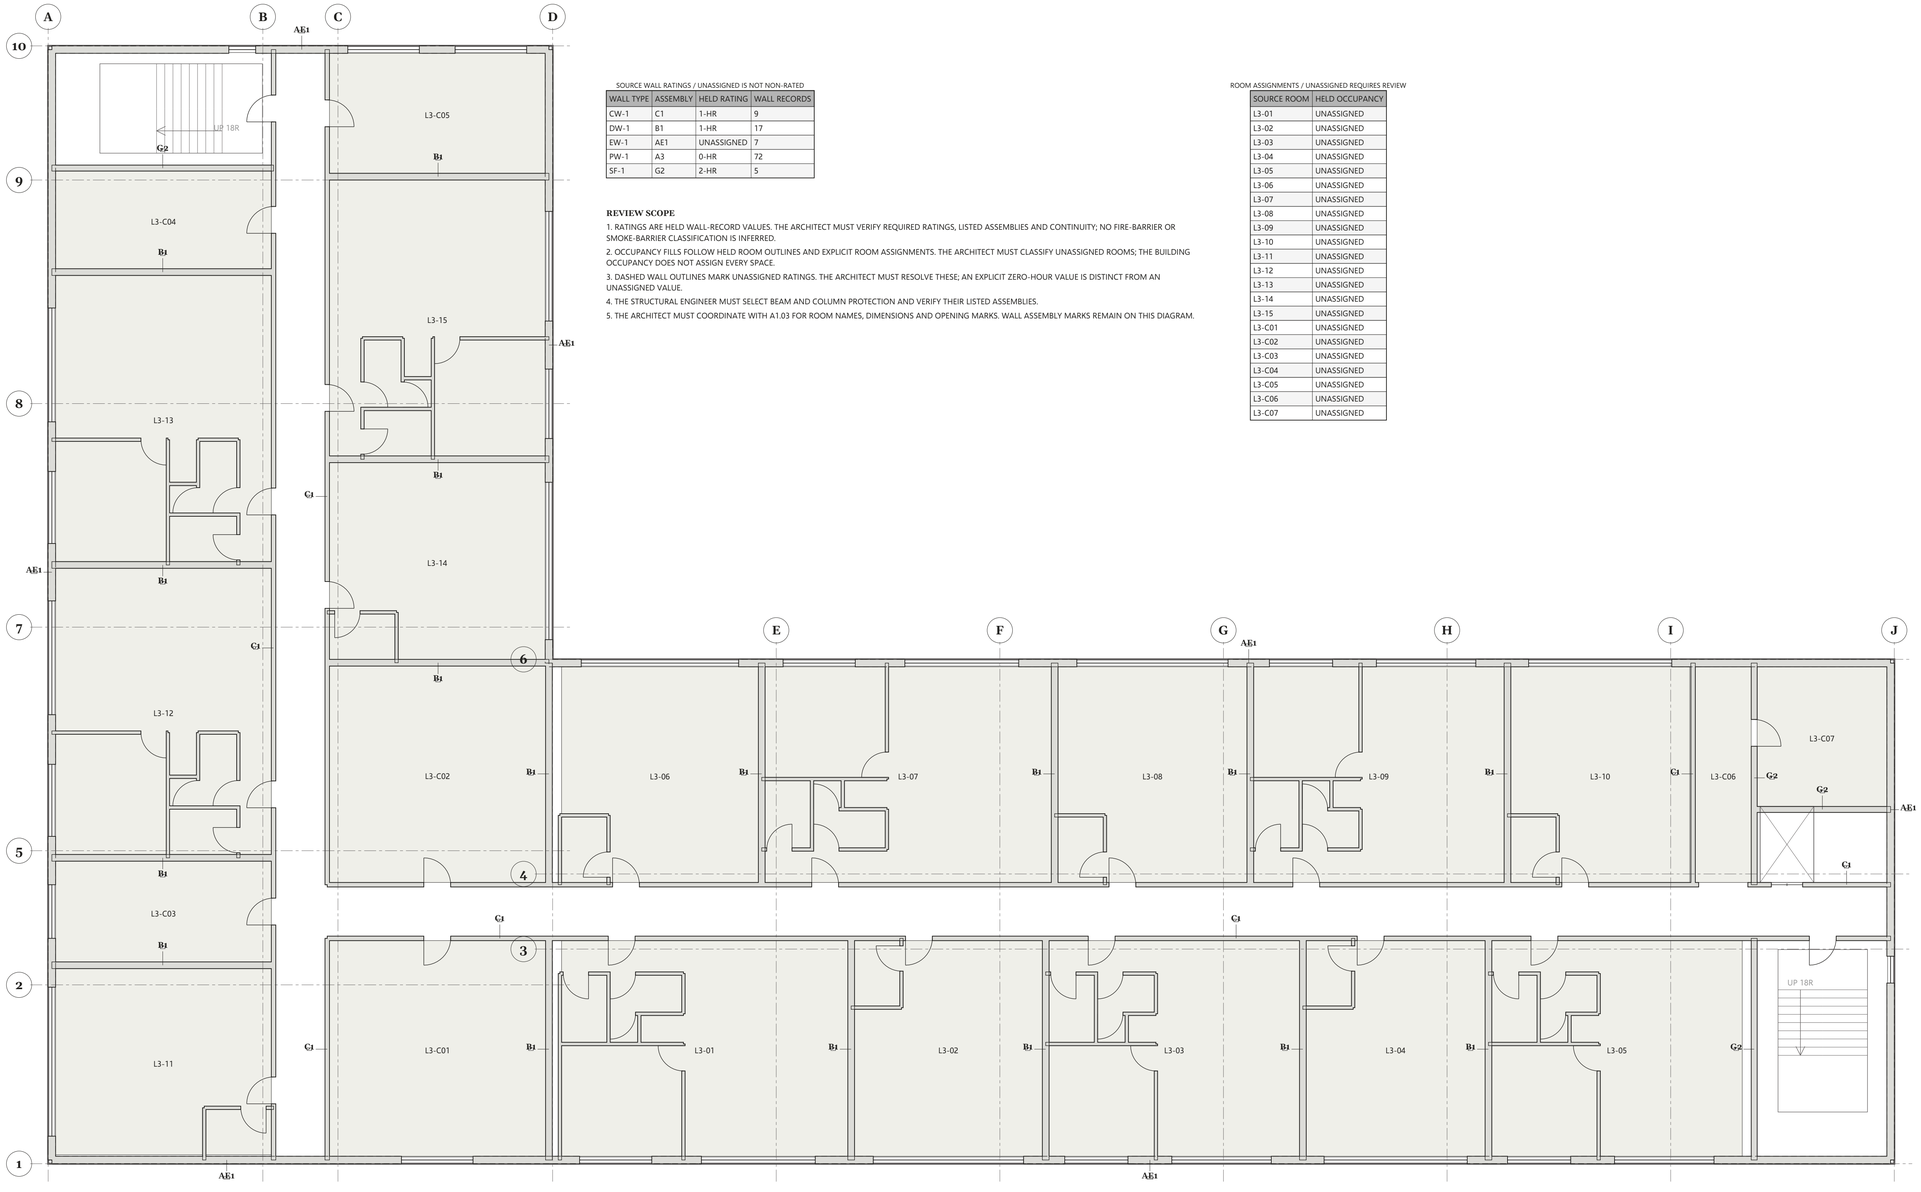


SOURCE WALL RATINGS / UNASSIGNED IS NOT NON-RATED

WALL TYPE	ASSEMBLY	HELD RATING	WALL RECORDS
CW-1	C1	1-HR	9
DW-1	B1	1-HR	17
EW-1	AE1	UNASSIGNED	7
PW-1	A3	0-HR	72
SF-1	G2	2-HR	5

REVIEW SCOPE

1. RATINGS ARE HELD WALL-RECORD VALUES. THE ARCHITECT MUST VERIFY REQUIRED RATINGS, LISTED ASSEMBLIES AND CONTINUITY; NO FIRE-BARRIER OR SMOKE-BARRIER CLASSIFICATION IS INFERRED.
2. OCCUPANCY FILLS FOLLOW HELD ROOM OUTLINES AND EXPLICIT ROOM ASSIGNMENTS. THE ARCHITECT MUST CLASSIFY UNASSIGNED ROOMS; THE BUILDING OCCUPANCY DOES NOT ASSIGN EVERY SPACE.
3. DASHED WALL OUTLINES MARK UNASSIGNED RATINGS. THE ARCHITECT MUST RESOLVE THESE; AN EXPLICIT ZERO-HOUR VALUE IS DISTINCT FROM AN UNASSIGNED VALUE.
4. THE STRUCTURAL ENGINEER MUST SELECT BEAM AND COLUMN PROTECTION AND VERIFY THEIR LISTED ASSEMBLIES.
5. THE ARCHITECT MUST COORDINATE WITH A1.03 FOR ROOM NAMES, DIMENSIONS AND OPENING MARKS. WALL ASSEMBLY MARKS REMAIN ON THIS DIAGRAM.

ROOM ASSIGNMENTS / UNASSIGNED REQUIRES REVIEW

SOURCE ROOM	HELD OCCUPANCY
L3-01	UNASSIGNED
L3-02	UNASSIGNED
L3-03	UNASSIGNED
L3-04	UNASSIGNED
L3-05	UNASSIGNED
L3-06	UNASSIGNED
L3-07	UNASSIGNED
L3-08	UNASSIGNED
L3-09	UNASSIGNED
L3-10	UNASSIGNED
L3-11	UNASSIGNED
L3-12	UNASSIGNED
L3-13	UNASSIGNED
L3-14	UNASSIGNED
L3-15	UNASSIGNED
L3-C01	UNASSIGNED
L3-C02	UNASSIGNED
L3-C03	UNASSIGNED
L3-C04	UNASSIGNED
L3-C05	UNASSIGNED
L3-C06	UNASSIGNED
L3-C07	UNASSIGNED

③ LEVEL L3 / HELD WALL RATINGS AND ROOM OCCUPANCY

SCALE: 1/8" = 1'-0"

0' 5' 10' 15' 20'

N

PLAN NORTH TAKEN AS TRUE NORTH

SHEET NOTES

1. ASSEMBLIES AE1, B1, C1, G2: SPECIFIED IN SECTIONS 06 10 00, 07 21 00, 09 21 00.

NOT PROVIDED — BY OTHERS
APPLICANT / OWNER

CONSULTANTS

STRUCTURAL	NOT PROVIDED — BY OTHERS
CIVIL	NOT PROVIDED — BY OTHERS
MECHANICAL	NOT PROVIDED — BY OTHERS
PLUMBING	NOT PROVIDED — BY OTHERS
ELECTRICAL	NOT PROVIDED — BY OTHERS
LANDSCAPE	NOT PROVIDED — BY OTHERS
FIRE PROTECTION	NOT PROVIDED — BY OTHERS
GEOTECHNICAL	NOT PROVIDED — BY OTHERS

REVIEW

Prepared for review by the design professional of record. Not for construction or permit submission.

PROJECT

Architecture.Engineering — L courtyard study

FICTIONAL STUDY: NO REAL PARCEL
ARCHITECTURE&ENGINEERING — L COURTYARD STUDY
OCCUPANCY R-2, M · CONSTRUCTION NOT PROVIDED — BY OTHERS · STORIES 4

REVISIONS

MARK	DATE	DESCRIPTION

REGISTER

Project	AE-STUDY-L01
Issue	NOT PROVIDED — BY OTHERS
Date	NOT PROVIDED — BY OTHERS
Drawn	NOT PROVIDED — BY OTHERS
Scale	1/8"
Phase	CONSTRUCTION DOCUMENTS

OPEN ISSUE

The set's open issue is stated on the cover, G0.01.

LEVEL L3 HELD WALL RATINGS AND ROOM OCCUPANCY

SHEET

G0.23