


NOTES
1. SEISMIC BRACING NOT EVALUATED; STRUCTURAL ENGINEER REVIEW REQUIRED;
2. IBC 2021 CHAPTER 35 REFERENCES ASCE 7-16; THESE ROWS REPRODUCE ASCE 7-22 CHAPTER 13 AND THE REPO PINS NO ASCE 7-16 CHAPTER 13 TEXT, SO NO FORCE IS COMPUTED

① **MEP BRACING PLAN**
SCALE: 1/8" = 1'-0"
0' 5' 10' 15' 20'

N
PLAN NORTH TAKEN AS TRUE NORTH

SHEET NOTES

1. GENERAL REQUIREMENTS: SPECIFIED IN SECTION 01 10 00.

NOT PROVIDED — BY OTHERS
APPLICANT / OWNER

CONSULTANTS

STRUCTURAL	NOT PROVIDED — BY OTHERS
CIVIL	NOT PROVIDED — BY OTHERS
MECHANICAL	NOT PROVIDED — BY OTHERS
PLUMBING	NOT PROVIDED — BY OTHERS
ELECTRICAL	NOT PROVIDED — BY OTHERS
LANDSCAPE	NOT PROVIDED — BY OTHERS
FIRE PROTECTION	NOT PROVIDED — BY OTHERS
GEOTECHNICAL	NOT PROVIDED — BY OTHERS

REVIEW
Prepared for review by the design professional of record. Not for construction or permit submission.

PROJECT

Architecture.Engineering — L courtyard study

FICTIONAL STUDY: NO REAL PARCEL
ARCHITECTURE.ENGINEERING — L COURTYARD STUDY
OCCUPANCY R-2, M · CONSTRUCTION NOT PROVIDED — BY OTHERS · STORIES 4

REVISIONS

MARK	DATE	DESCRIPTION

REGISTER

Project	AE-STUDY-L01
Issue	NOT PROVIDED — BY OTHERS
Date	NOT PROVIDED — BY OTHERS
Drawn	NOT PROVIDED — BY OTHERS
Scale	1/8"
Phase	CONSTRUCTION DOCUMENTS

OPEN ISSUE
The set's open issue is stated on the cover, G0.01.

MEP BRACING PLAN

SHEET

S5.2