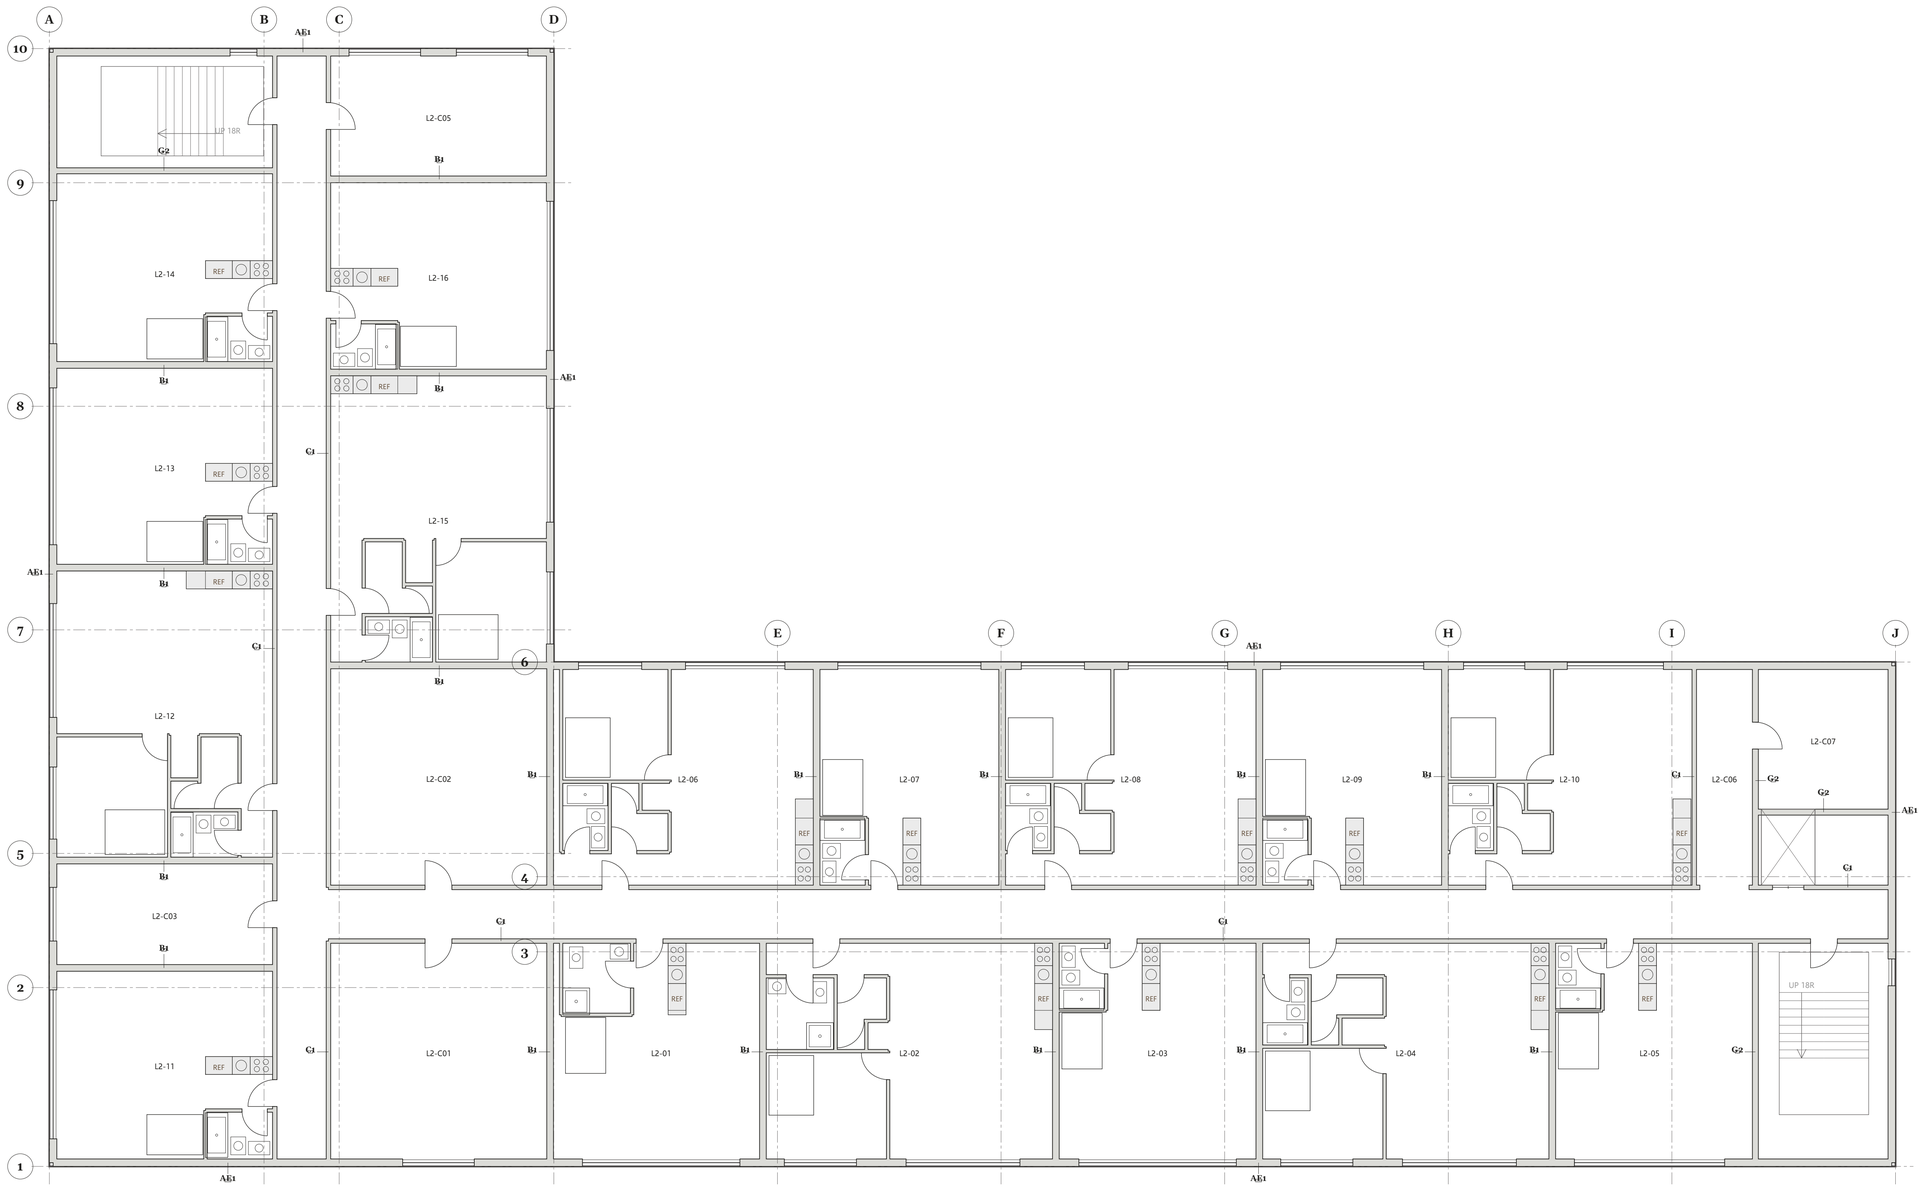


HVAC COORDINATION (L2)

HVAC: EQUIPMENT, DEVICE AND ROUTING LOCATIONS NOT PROVIDED. ARCHITECTURAL COORDINATION BACKGROUND ONLY.

ARCHITECT: SEE A1.02 FOR ROOM NAMES, DIMENSIONS AND OPENING MARKS.

1 HVAC COORDINATION - L2

SCALE: 1/8" = 1'-0"

0' 5' 10' 15' 20'

N

PLAN NORTH TAKEN AS TRUE NORTH

SHEET NOTES

1. HVAC: SPECIFIED IN SECTION 23 81 00.
2. COMMISSIONING: SPECIFIED IN SECTION 01 91 13.

NOT PROVIDED — BY OTHERS
APPLICANT / OWNER

CONSULTANTS

STRUCTURAL	NOT PROVIDED — BY OTHERS
CIVIL	NOT PROVIDED — BY OTHERS
MECHANICAL	NOT PROVIDED — BY OTHERS
PLUMBING	NOT PROVIDED — BY OTHERS
ELECTRICAL	NOT PROVIDED — BY OTHERS
LANDSCAPE	NOT PROVIDED — BY OTHERS
FIRE PROTECTION	NOT PROVIDED — BY OTHERS
GEOTECHNICAL	NOT PROVIDED — BY OTHERS

REVIEW

Prepared for review by the design professional of record. Not for construction or permit submission.

PROJECT

Architecture.Engineering — L courtyard study

FICTIONAL STUDY: NO REAL PARCEL
ARCHITECTURE.ENGINEERING — L COURTYARD STUDY
OCCUPANCY R-2, M · CONSTRUCTION NOT PROVIDED — BY OTHERS · STORIES 4

REVISIONS

MARK	DATE	DESCRIPTION

REGISTER

Project	AE-STUDY-L01
Issue	NOT PROVIDED — BY OTHERS
Date	NOT PROVIDED — BY OTHERS
Drawn	NOT PROVIDED — BY OTHERS
Scale	1/8"
Phase	CONSTRUCTION DOCUMENTS

OPEN ISSUE

The set's open issue is stated on the cover, G0.01.

HVAC COORDINATION - L2

SHEET

M1.1