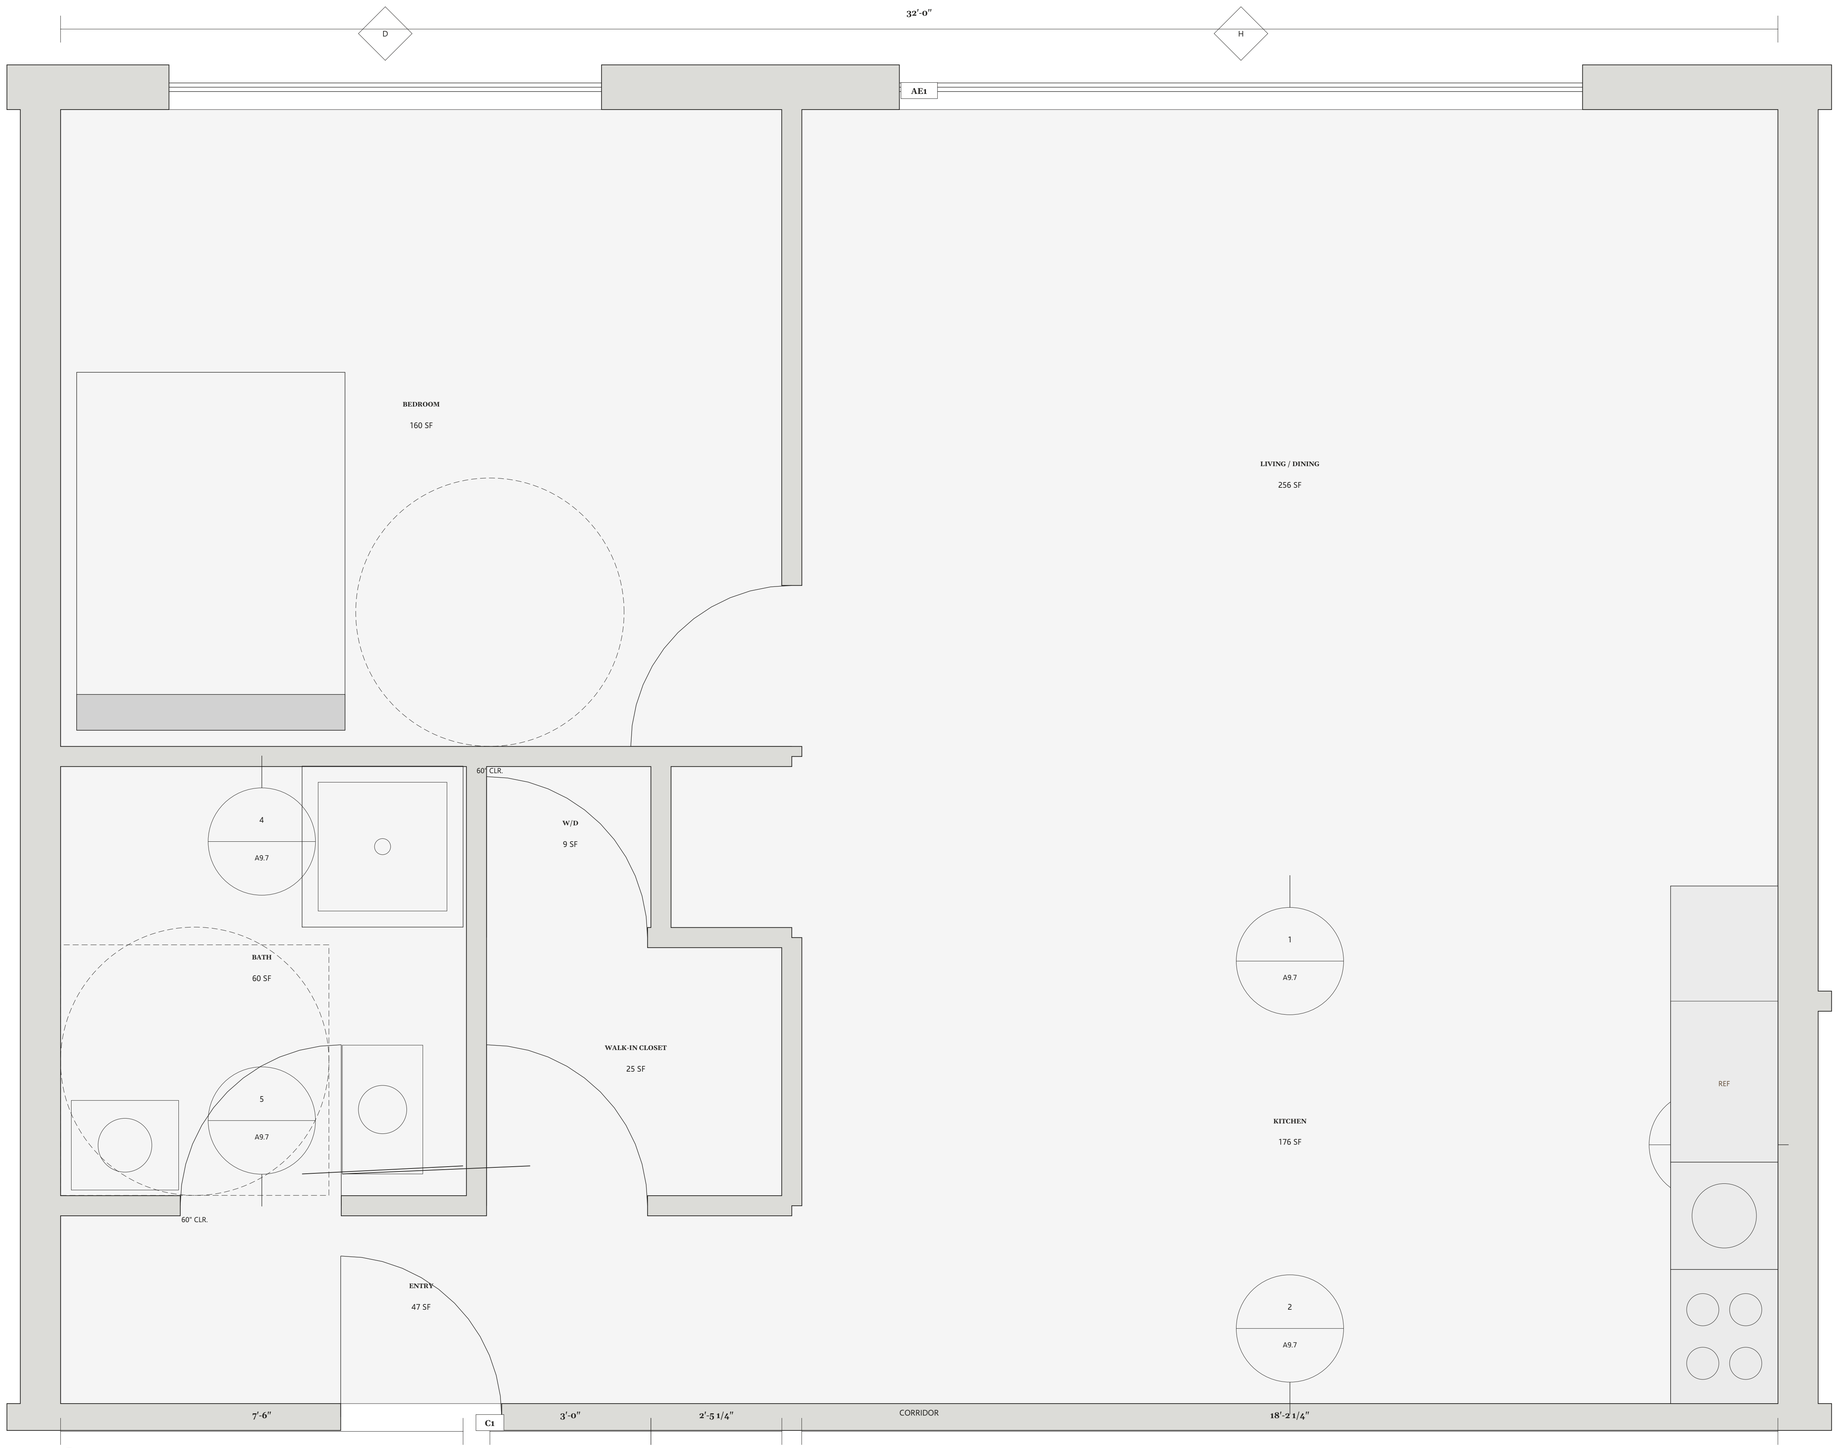


1 UNIT TYPE 1BR

SCALE: 3/4" = 1'-0"

0' 1' 2' 3' 4'

772 NET SF
NOT IN THE MODEL: LOOSE FURNITURE, WASHER/DRYER

UNIT-LOCAL VIEW; SEE THE LEVEL PLAN FOR ORIENTATION

ACCESSIBILITY STUDY LAYOUT; REVIEW REQUIRED

SHEET NOTES

1. WINDOWS D, H: SPECIFIED IN SECTION 08 54 13.
2. ASSEMBLIES AE1, C1: SPECIFIED IN SECTIONS 06 10 00, 07 21 00, 09 21 00.

NOT PROVIDED — BY OTHERS
APPLICANT / OWNER

CONSULTANTS

STRUCTURAL	NOT PROVIDED — BY OTHERS
CIVIL	NOT PROVIDED — BY OTHERS
MECHANICAL	NOT PROVIDED — BY OTHERS
PLUMBING	NOT PROVIDED — BY OTHERS
ELECTRICAL	NOT PROVIDED — BY OTHERS
LANDSCAPE	NOT PROVIDED — BY OTHERS
FIRE PROTECTION	NOT PROVIDED — BY OTHERS
GEOTECHNICAL	NOT PROVIDED — BY OTHERS

REVIEW

Prepared for review by the design professional of record. Not for construction or permit submission.

PROJECT

Architecture.Engineering — L courtyard study

FICTIONAL STUDY; NO REAL PARCEL
ARCHITECTURE.ENGINEERING — L COURTYARD STUDY
OCCUPANCY R-2, M · CONSTRUCTION NOT PROVIDED — BY OTHERS · STORIES 4

REVISIONS

MARK	DATE	DESCRIPTION

REGISTER

Project	AE-STUDY-L01
Issue	NOT PROVIDED — BY OTHERS
Date	NOT PROVIDED — BY OTHERS
Drawn	NOT PROVIDED — BY OTHERS
Scale	3/4"
Phase	CONSTRUCTION DOCUMENTS

OPEN ISSUE

The set's open issue is stated on the cover, G0.01.

ENLARGED UNIT PLANS — TYPE 1BR (772 SF)

SHEET

A1.09