
L2 / SOURCE GEOMETRY AND CIRCULATION

Blue: authored clear corridor Red: physical intrusion Brown: columns Green: rooms

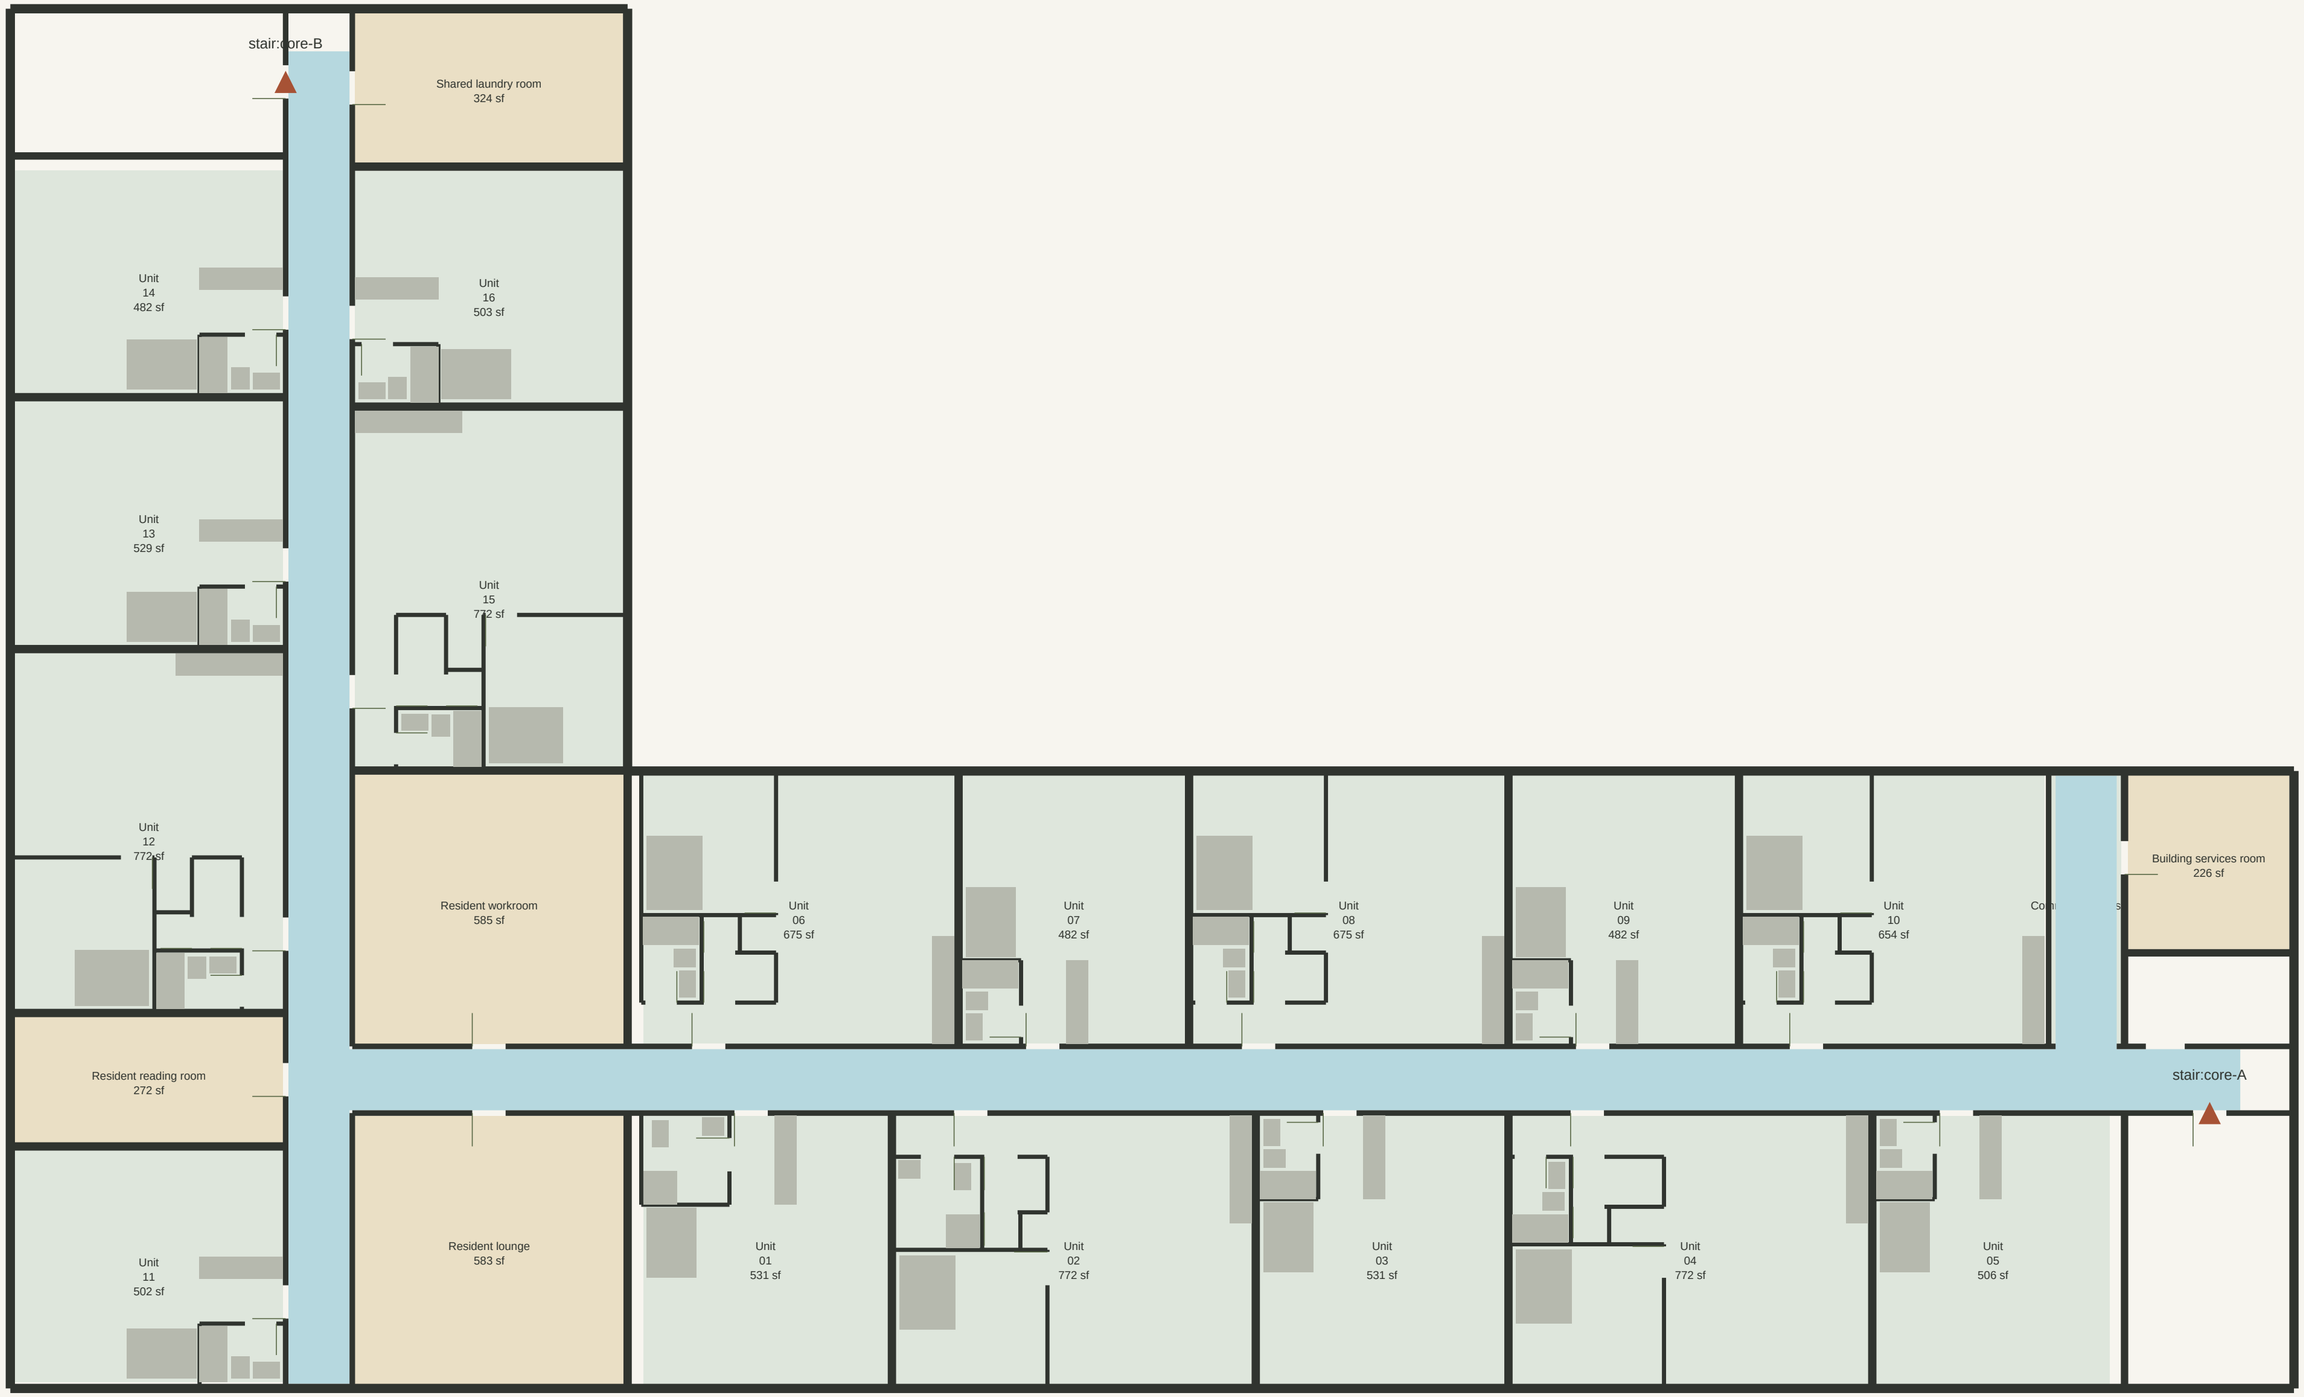

Private design review. Source geometry in feet. No accessibility, egress or structural approval is asserted.